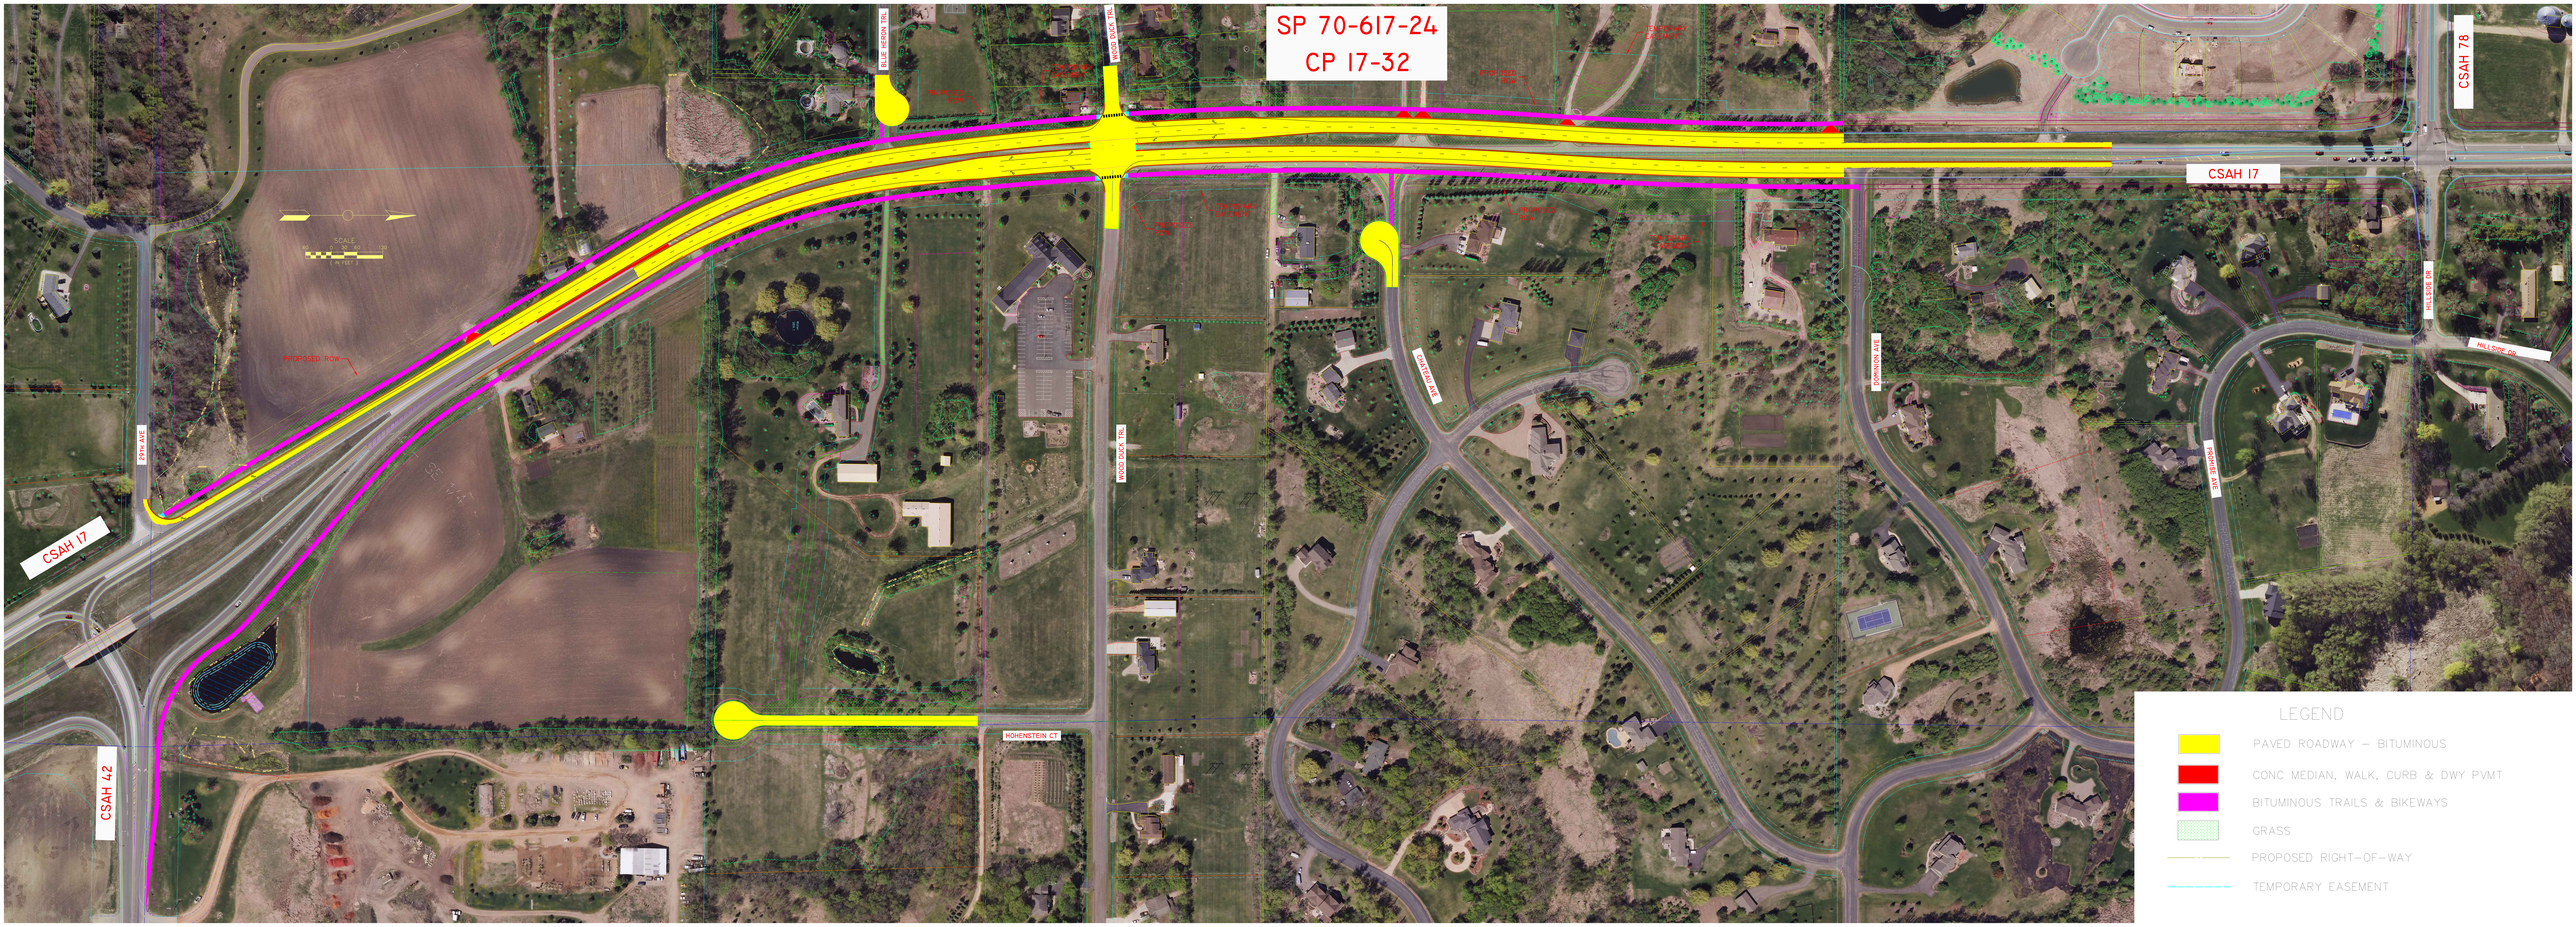
SP 70-617-24
CP 17-32
CSAH 17
CSAH 78
CSAH 42
BLUE HERON TRL
WOOD DUCK TRL
HOHENSTEIN CT
PROPOSED ROW
LEGEND
PAVED ROADWAY – BITUMINOUS
CONC MEDIAN, WALK, CURB & DWY PVMT
BITUMINOUS TRAILS & BIKEWAYS
GRASS
PROPOSED RIGHT-OF-WAY
TEMPORARY EASEMENT