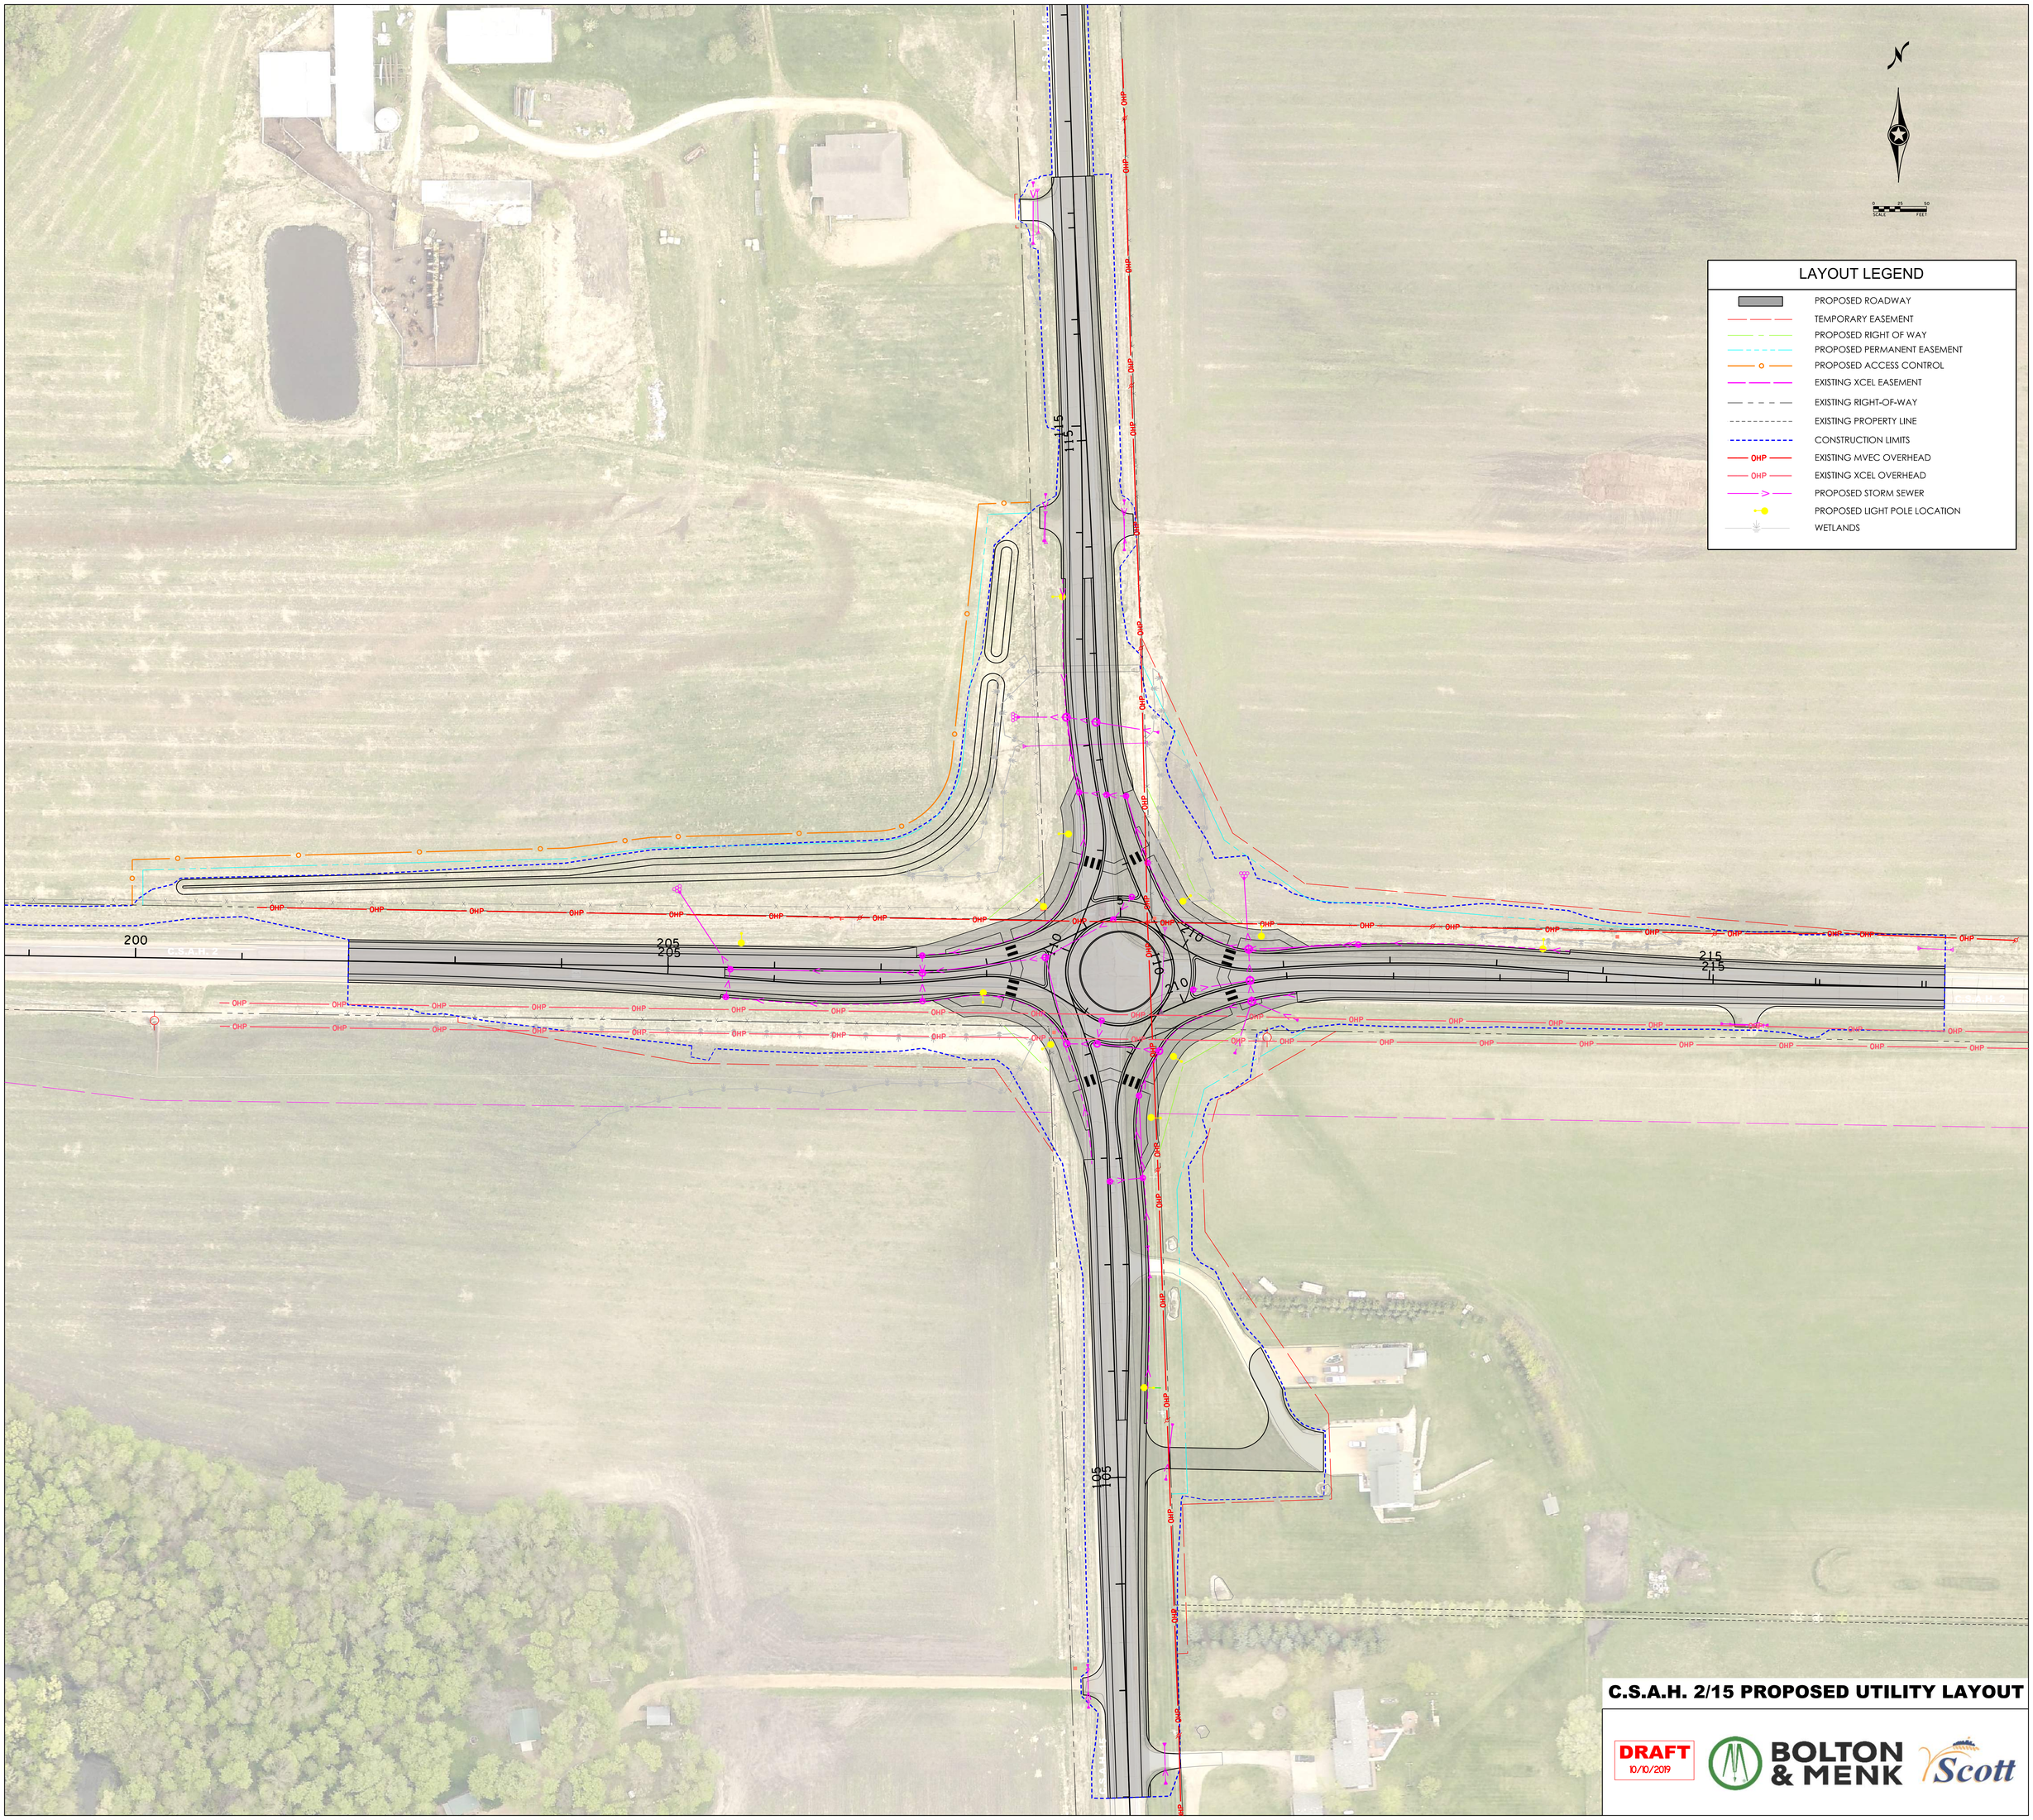

C.S.A.H. 2/15 PROPOSED UTILITY LAYOUT

DRAFT
10/10/2019

BOLTON & MENK

Scott