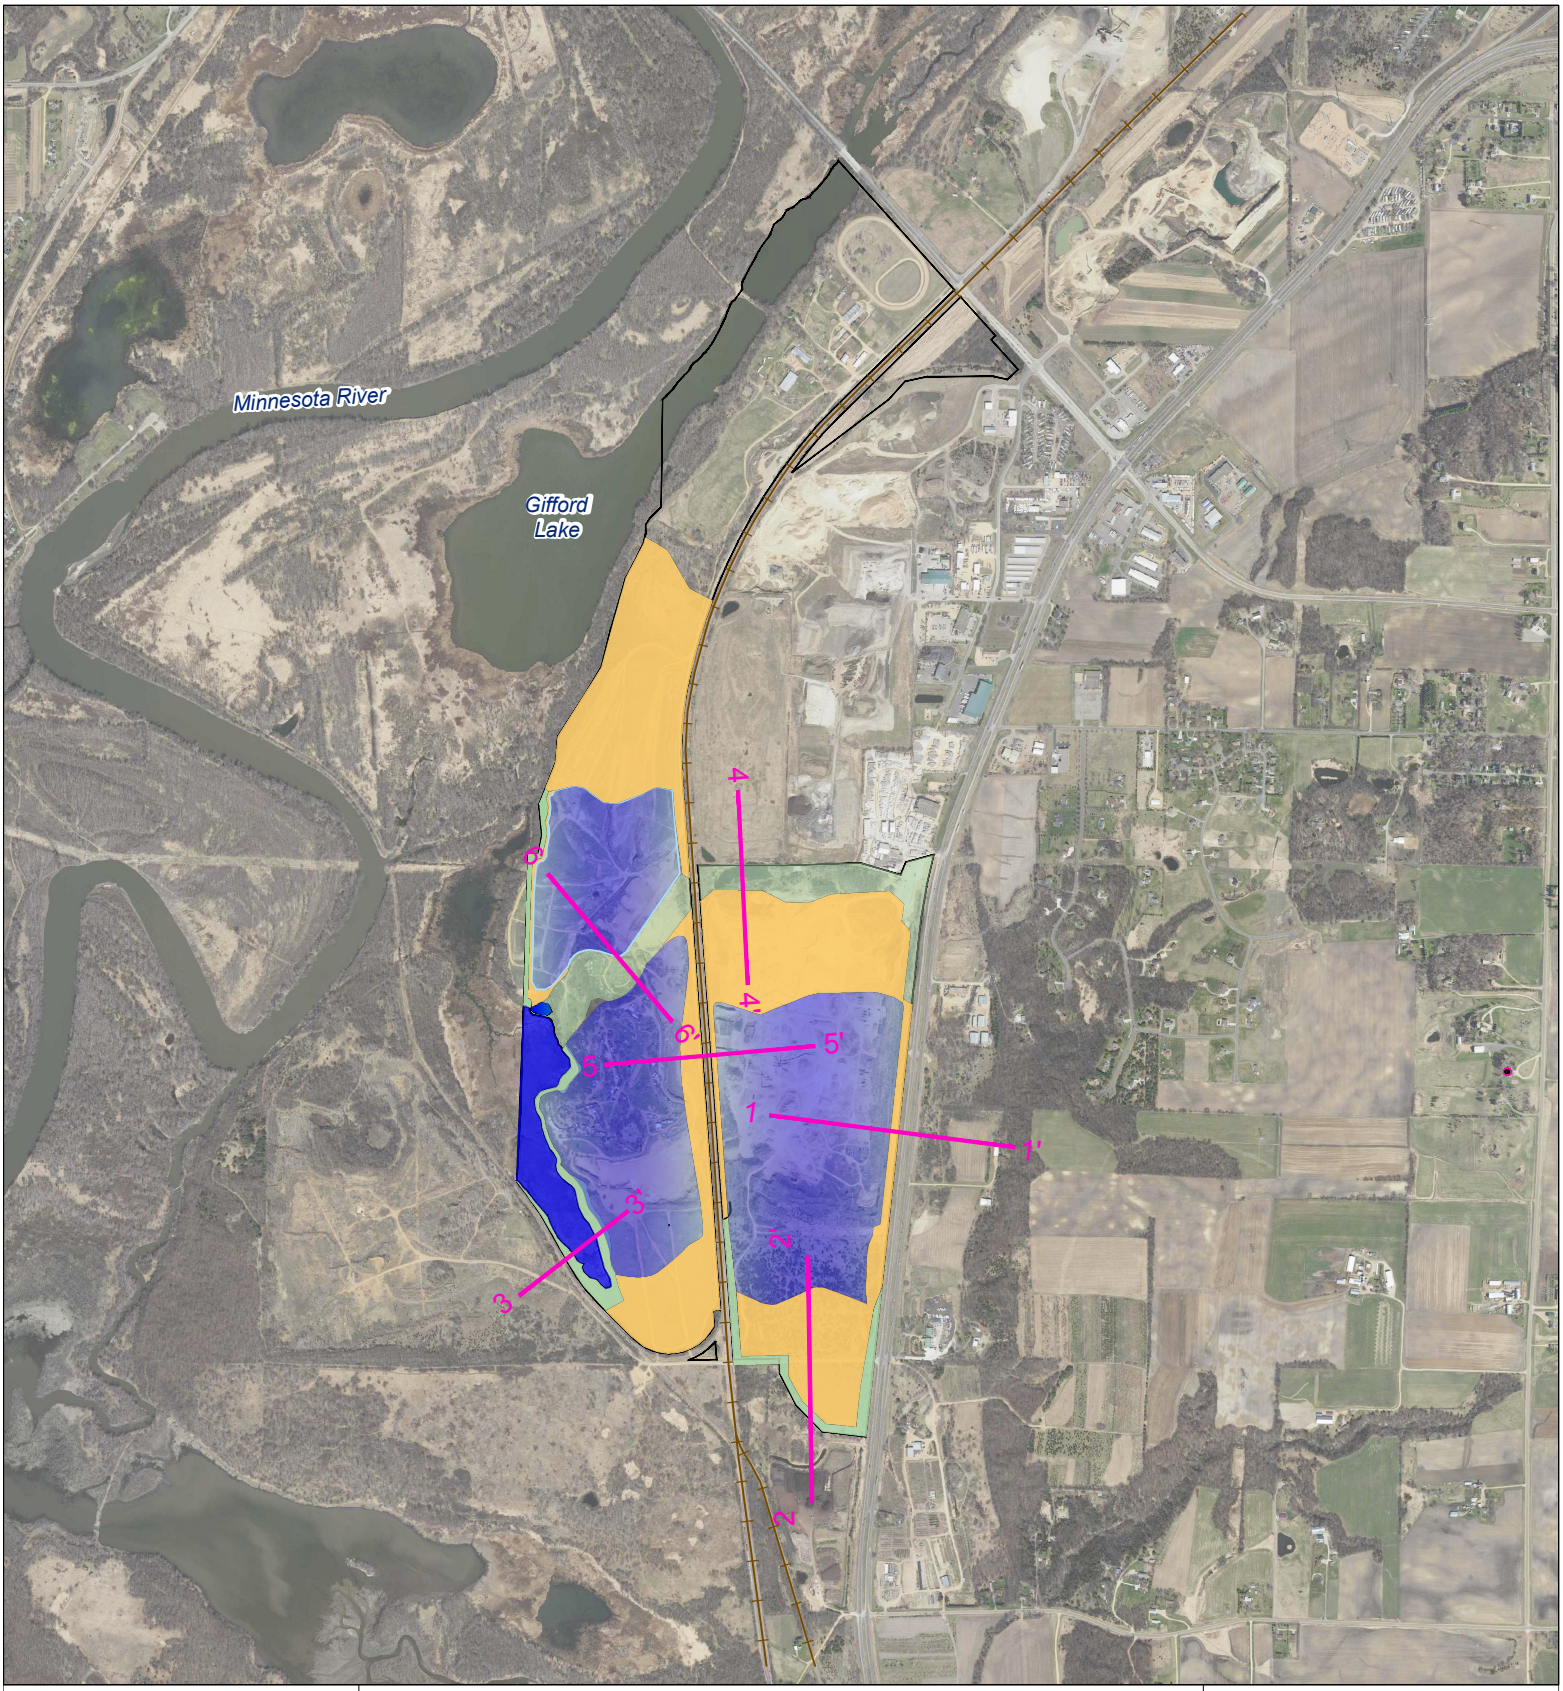

N

Not to Scale

Figure 3.10.2
Cross Section Locations for Slope Stability Analysis

Merriam Junction Sands

DEIS

Sunde Engineering, PLLC.