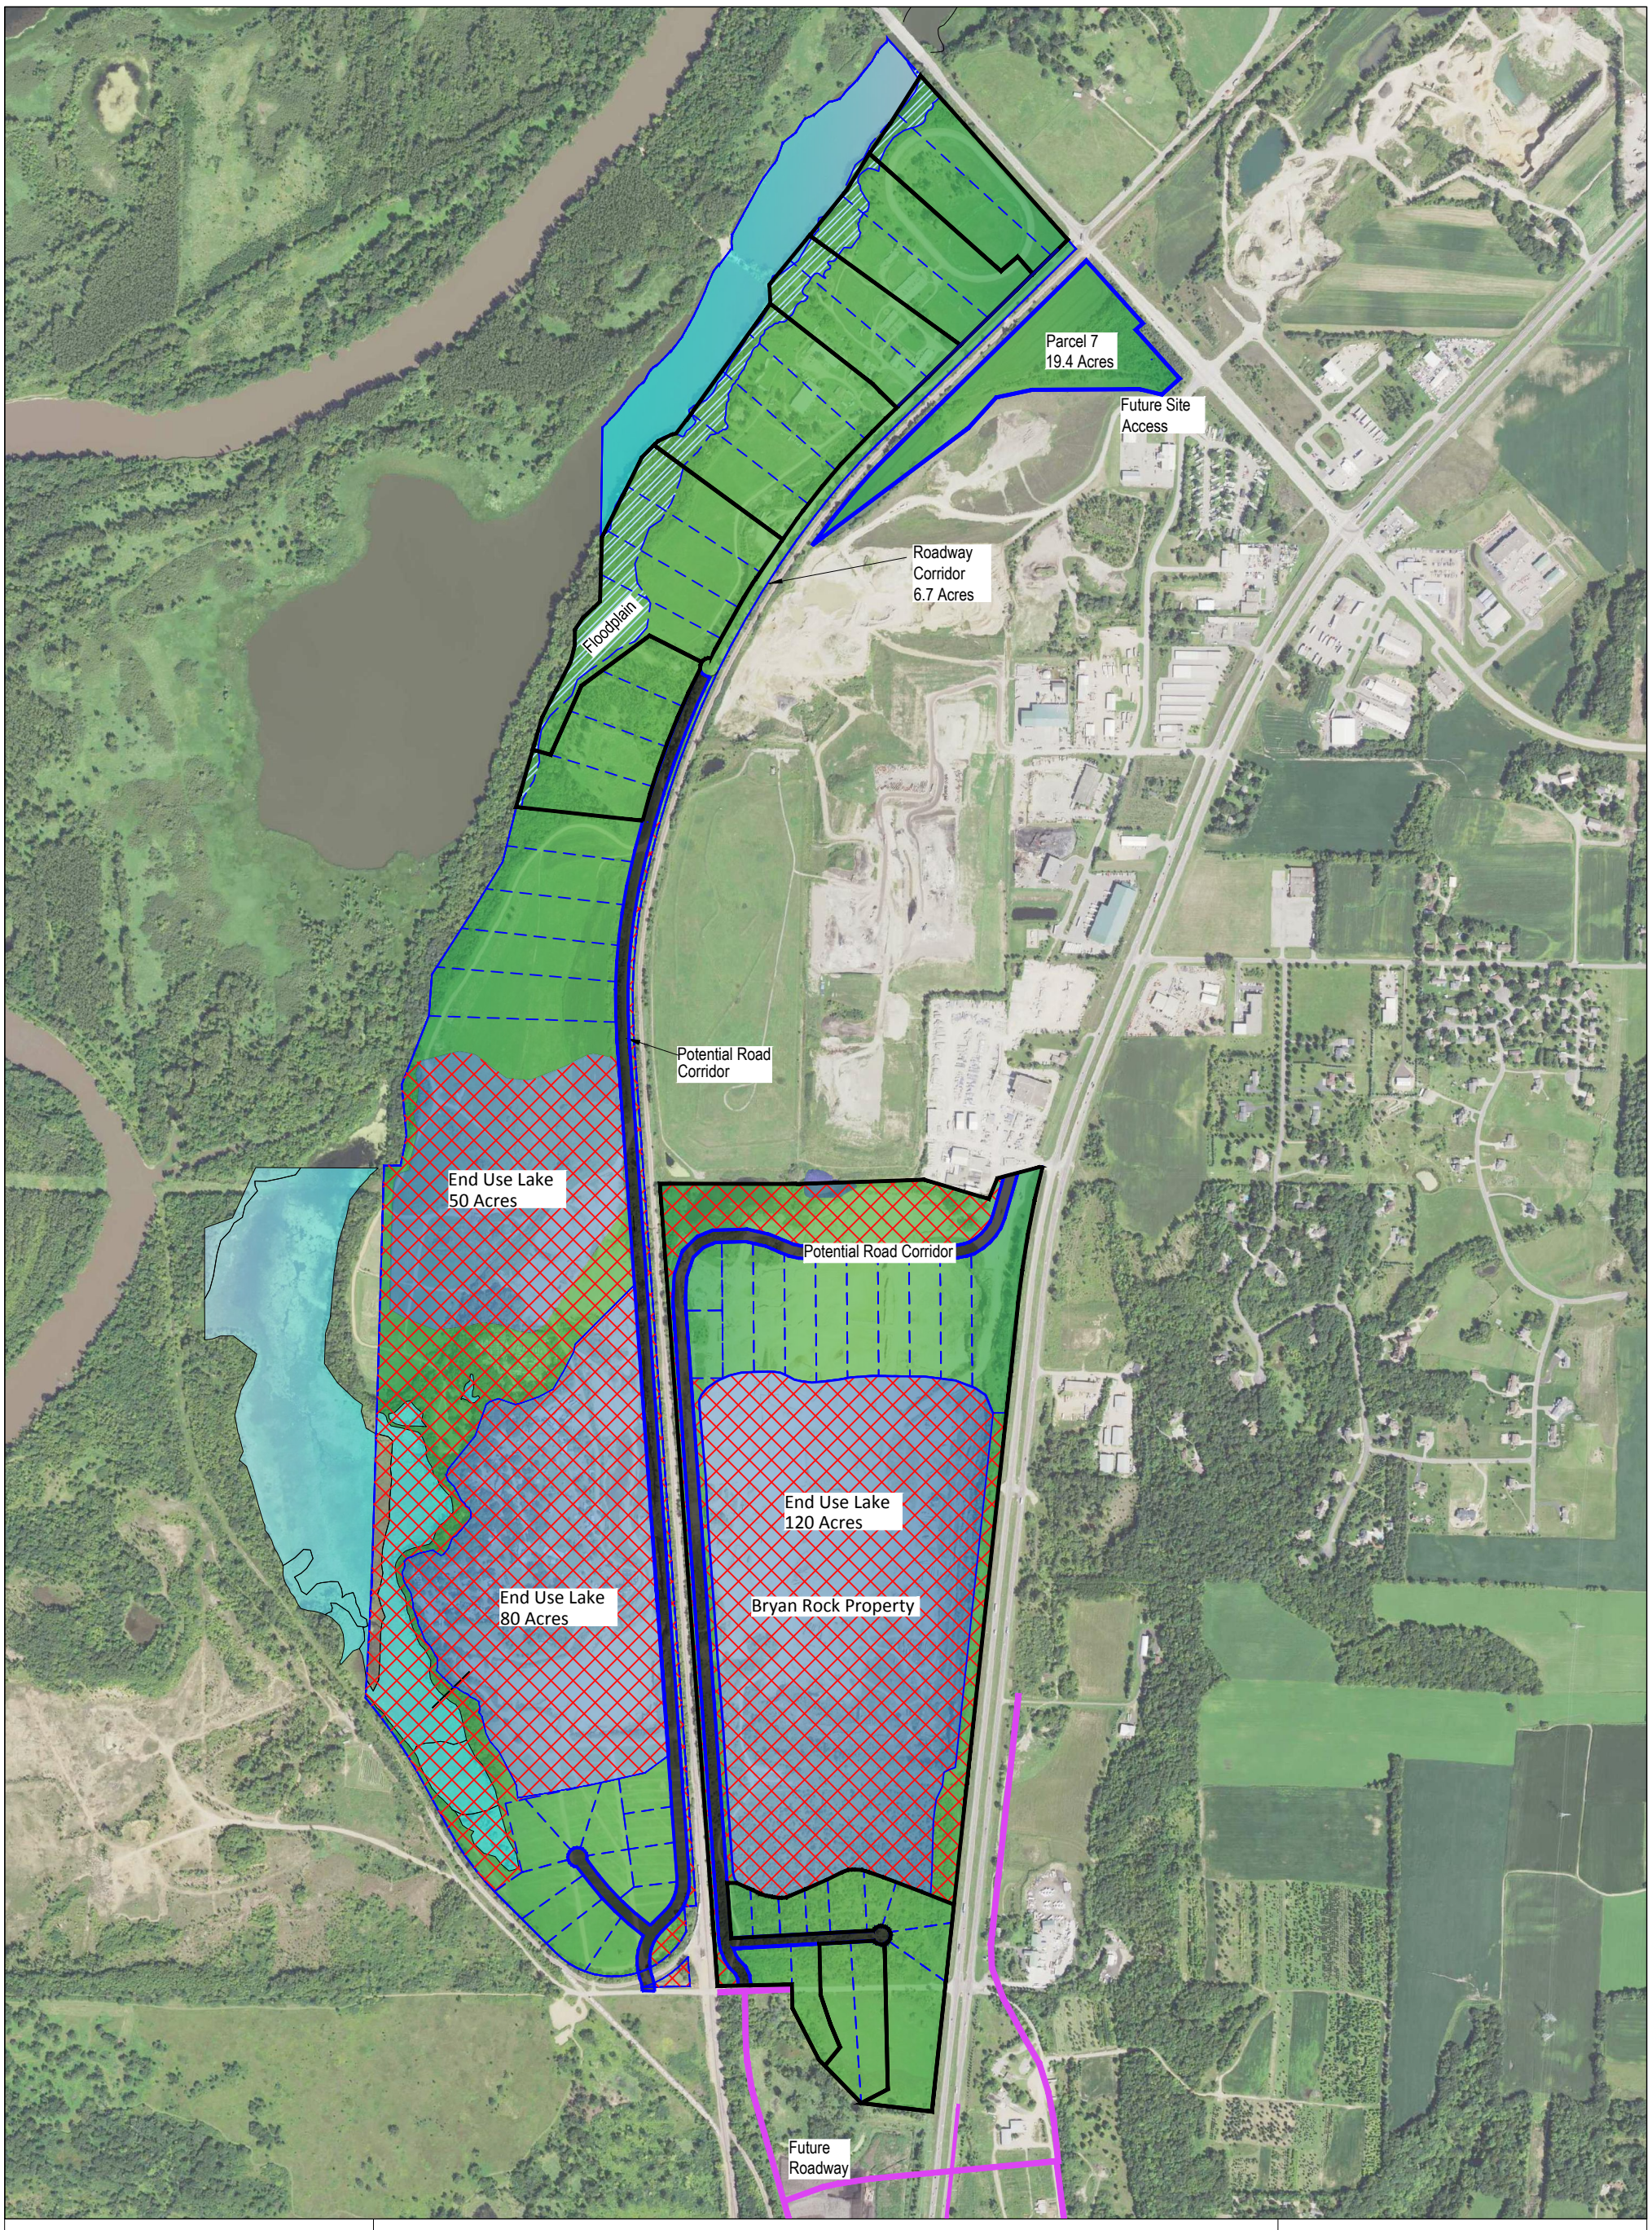

N

500 0 500 1000

SCALE IN FEET

Figure 3.18.3
Sewer and Water
Concept Development Plan
Merriam Junction Sands
DEIS

Sunde Engineering, PLLC.