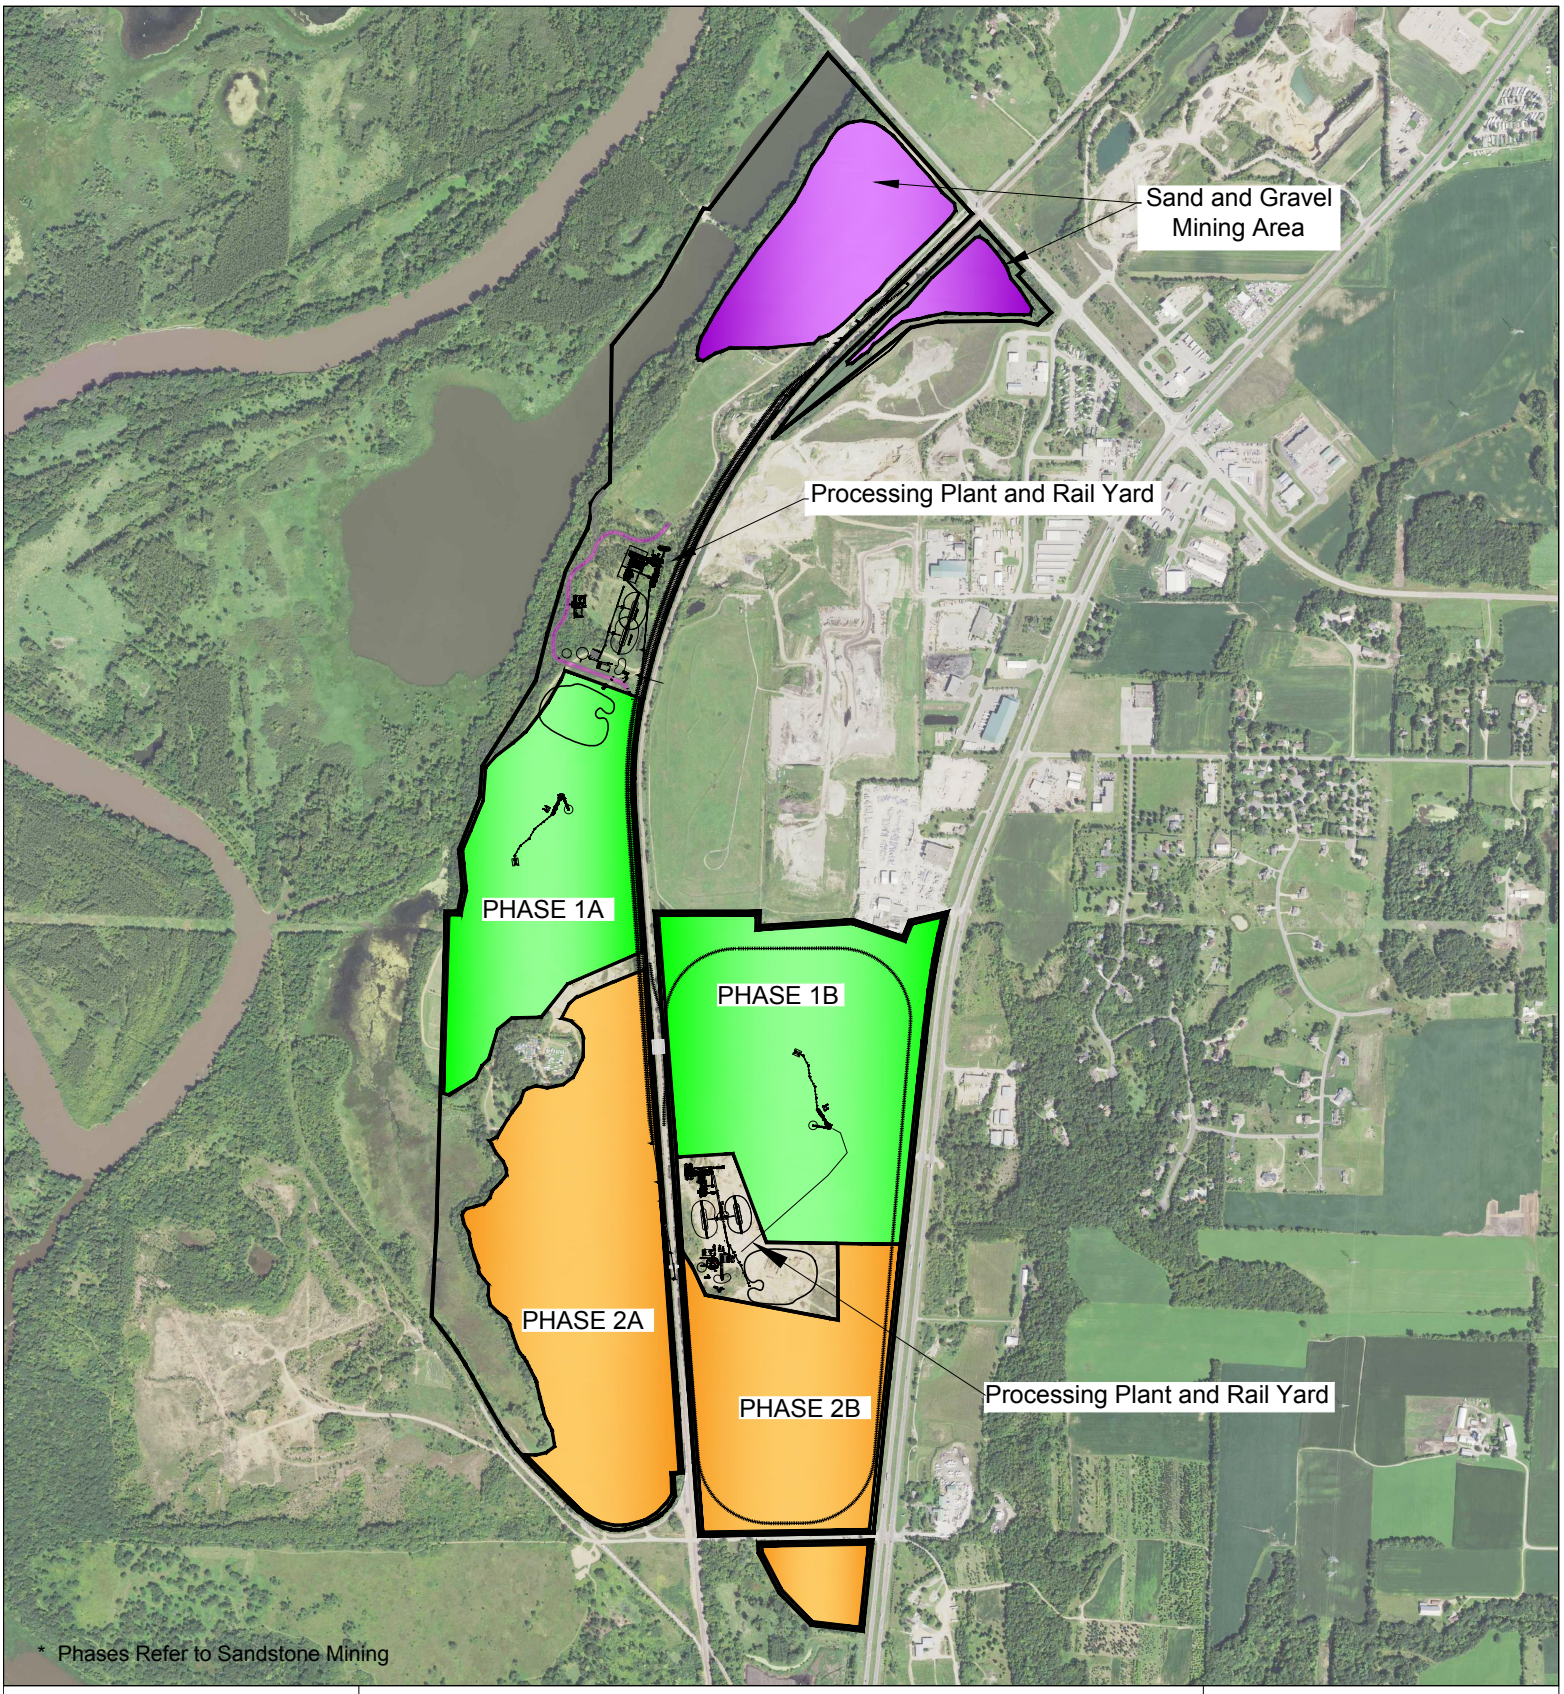

N

Not to Scale

Figure 4-1: Alternative 1

1.2 MT/YR BRP and MS-N
Concept Mine Plan
Merriam Junction Sands
DEIS

Sunde Engineering, PLLC.