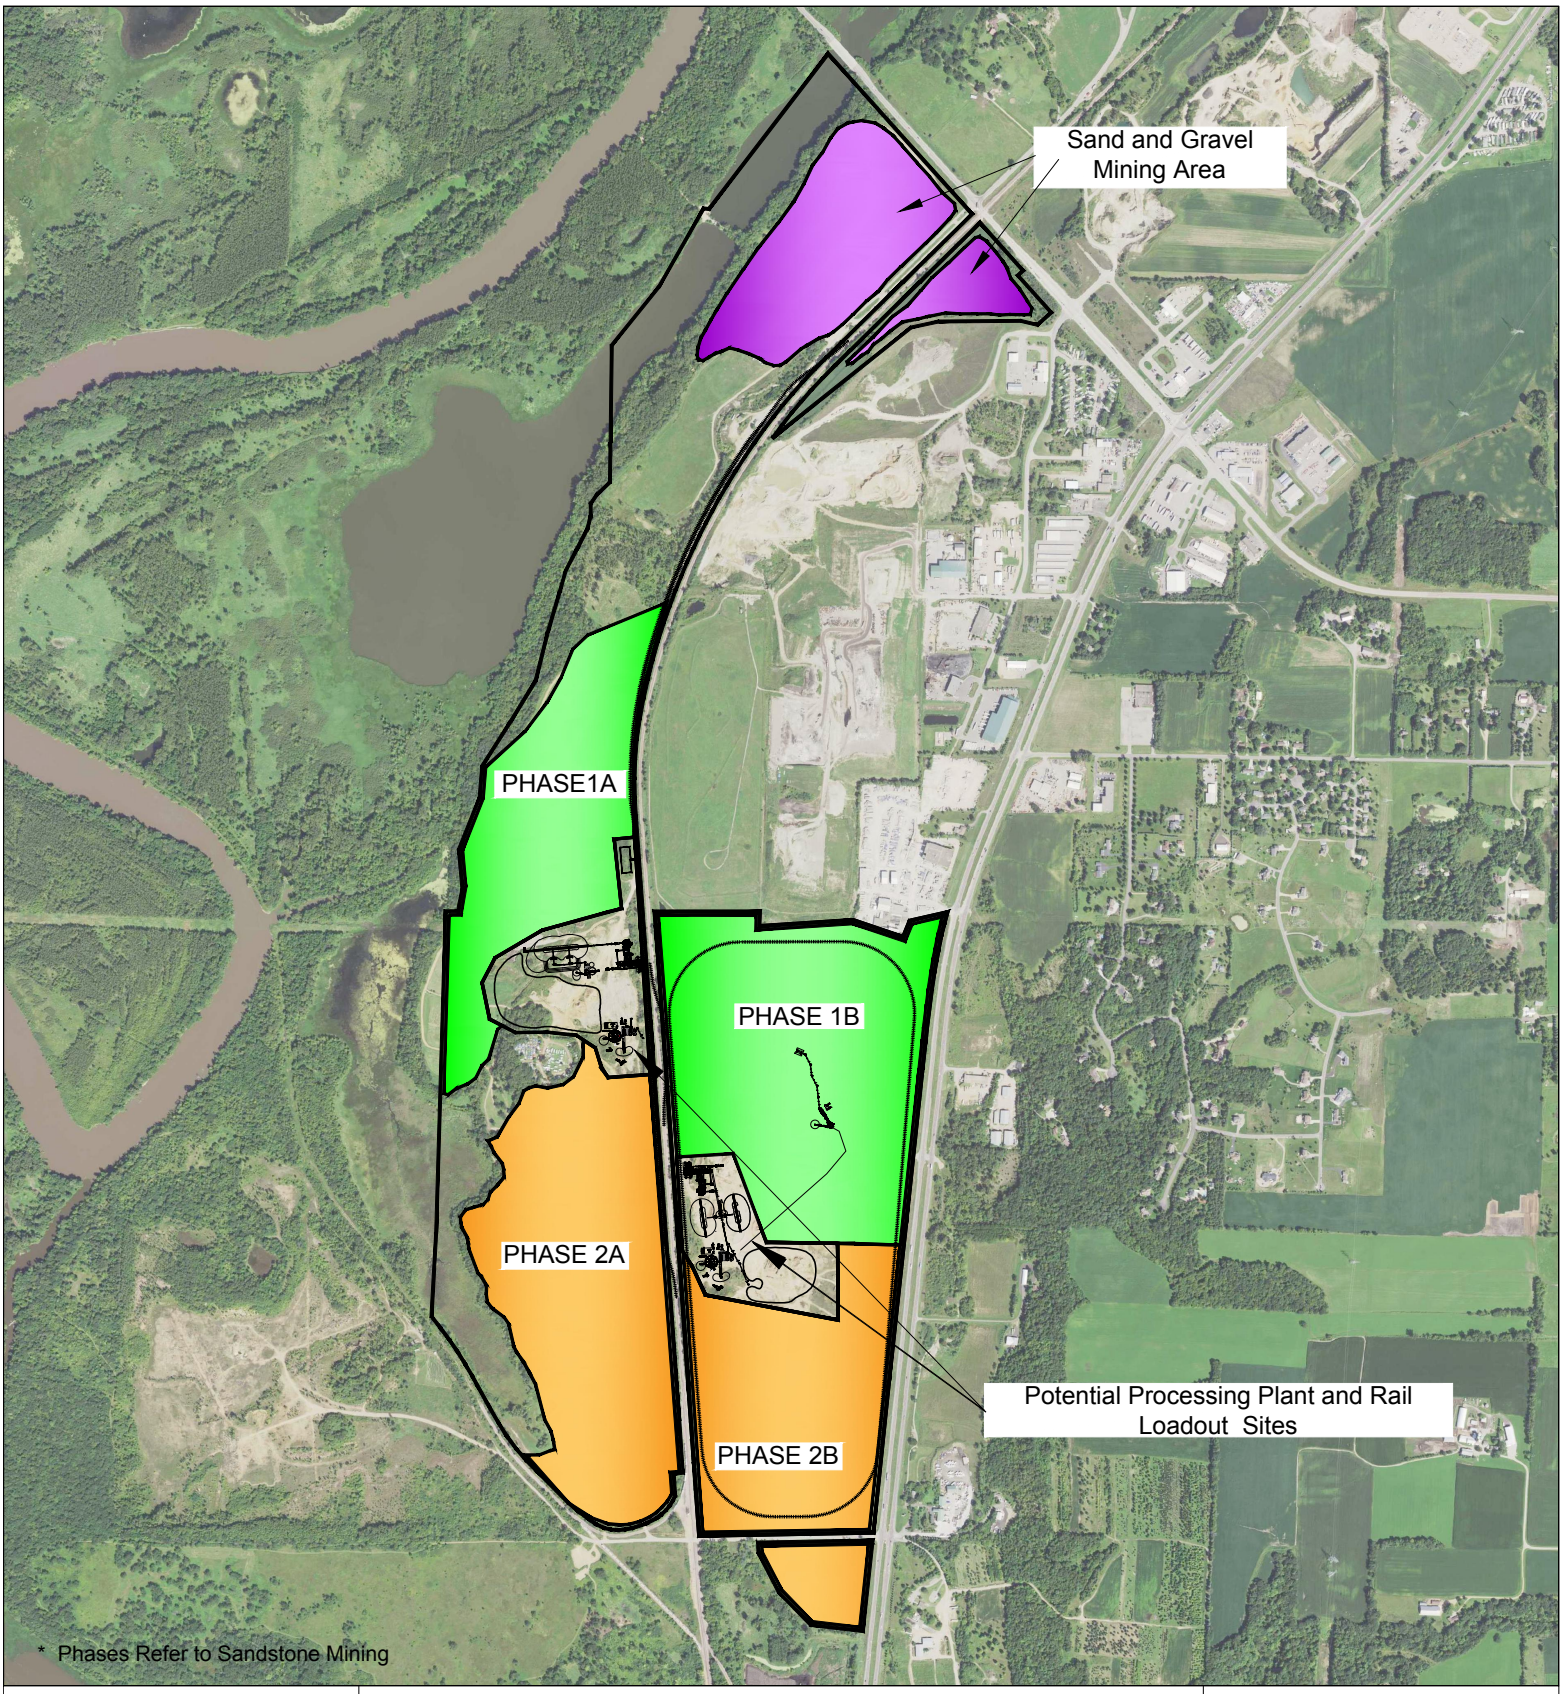

N

Not to Scale

Figure 4-2: Alternative 2

1.2 MT/YR BRP and MS-S
Concept Mine Plan
Merriam Junction Sands
DEIS

July 10, 2019

Sunde Engineering, PLLC.