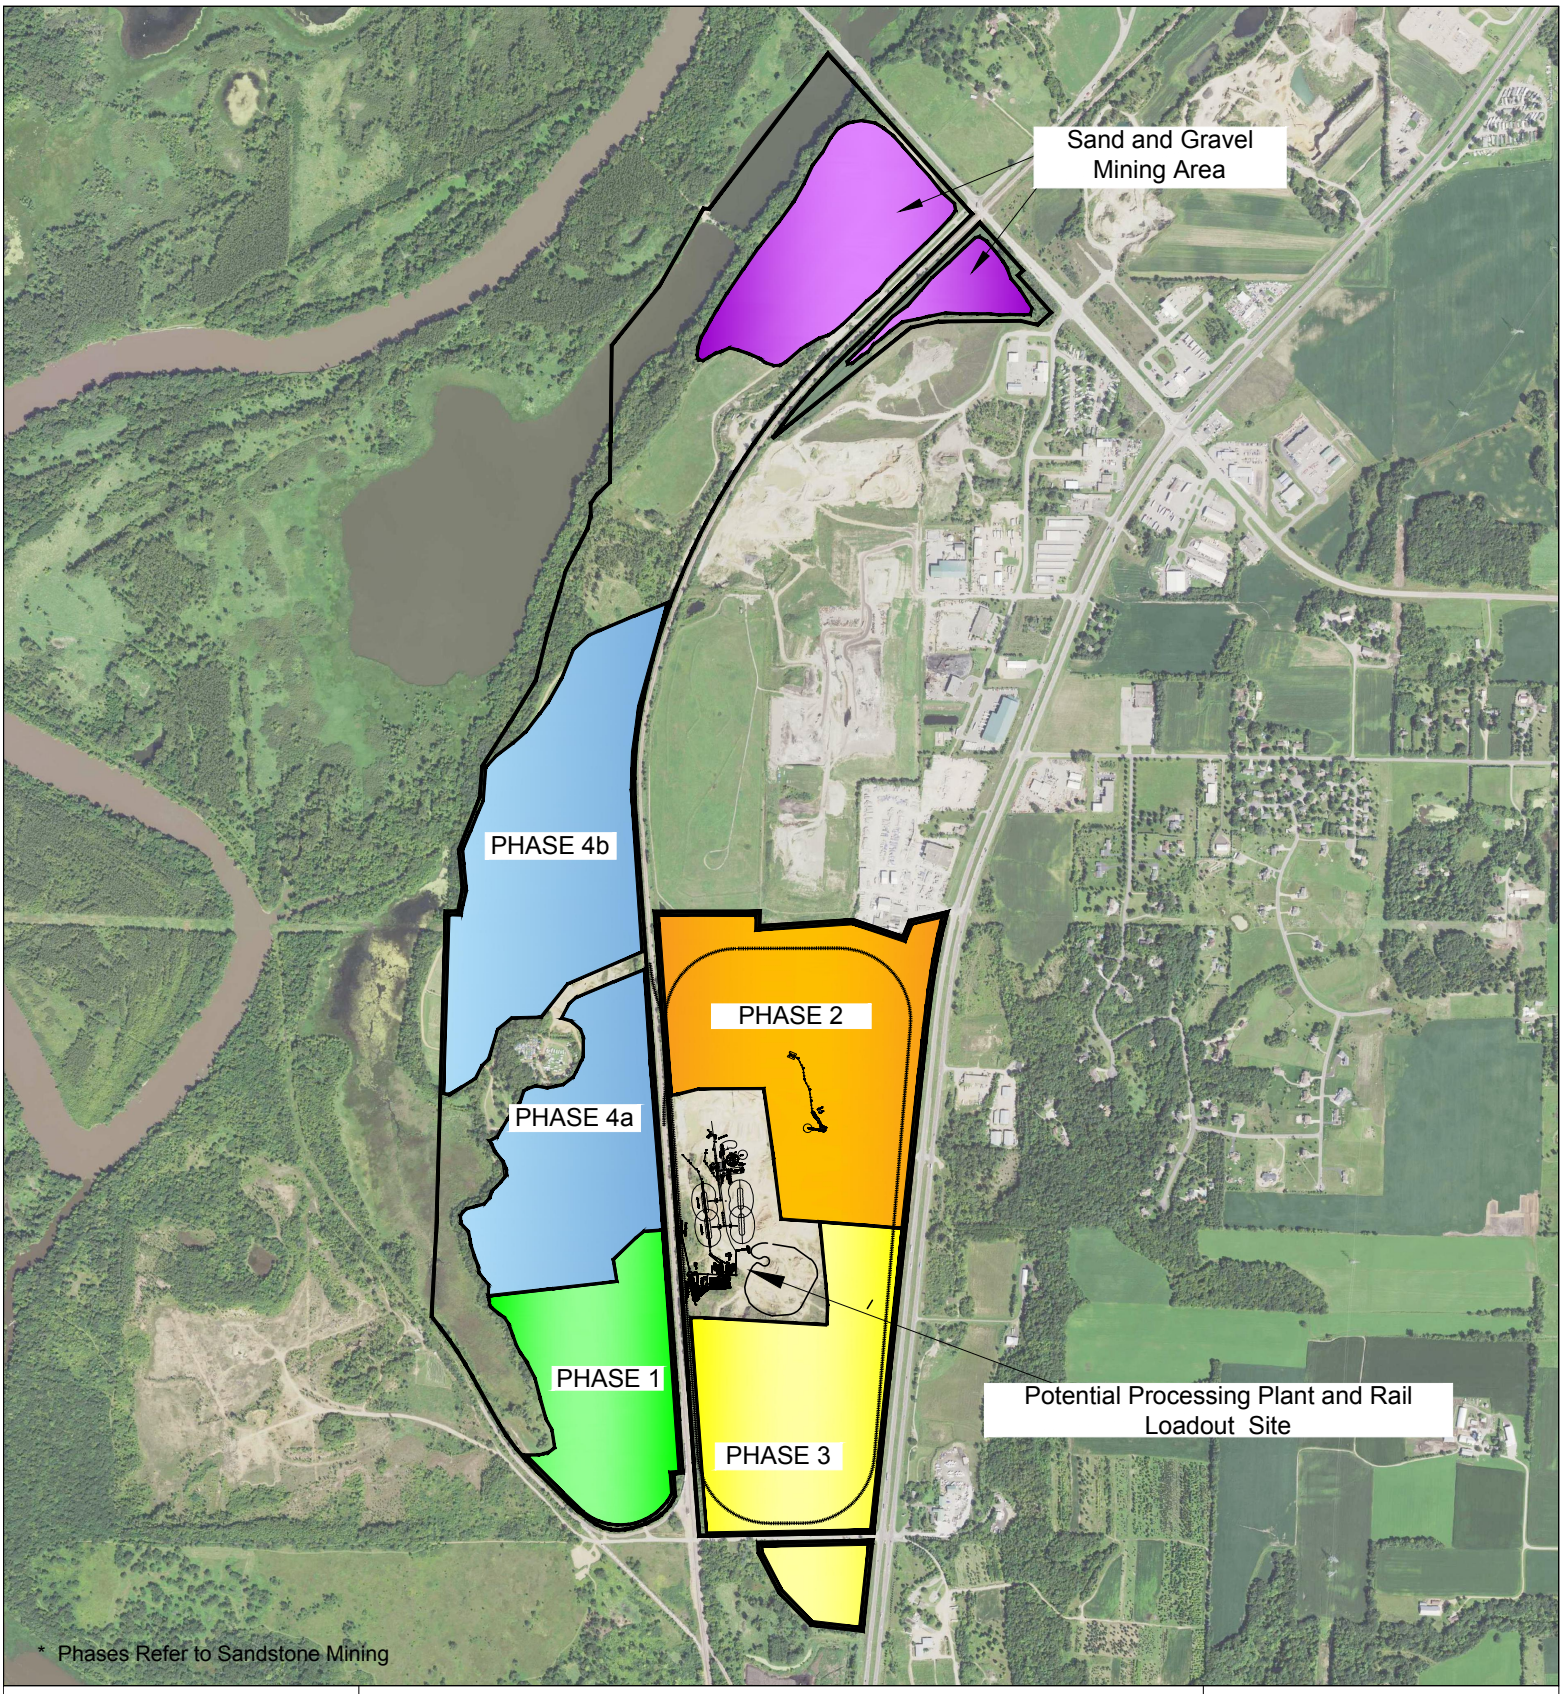

N

Not to Scale

Figure 4-3: Alternative 3

2.4 MT/YR BRP
Concept Mine Plan
Merriam Junction Sands
DEIS

July 10, 2019

Sunde Engineering, PLLC.