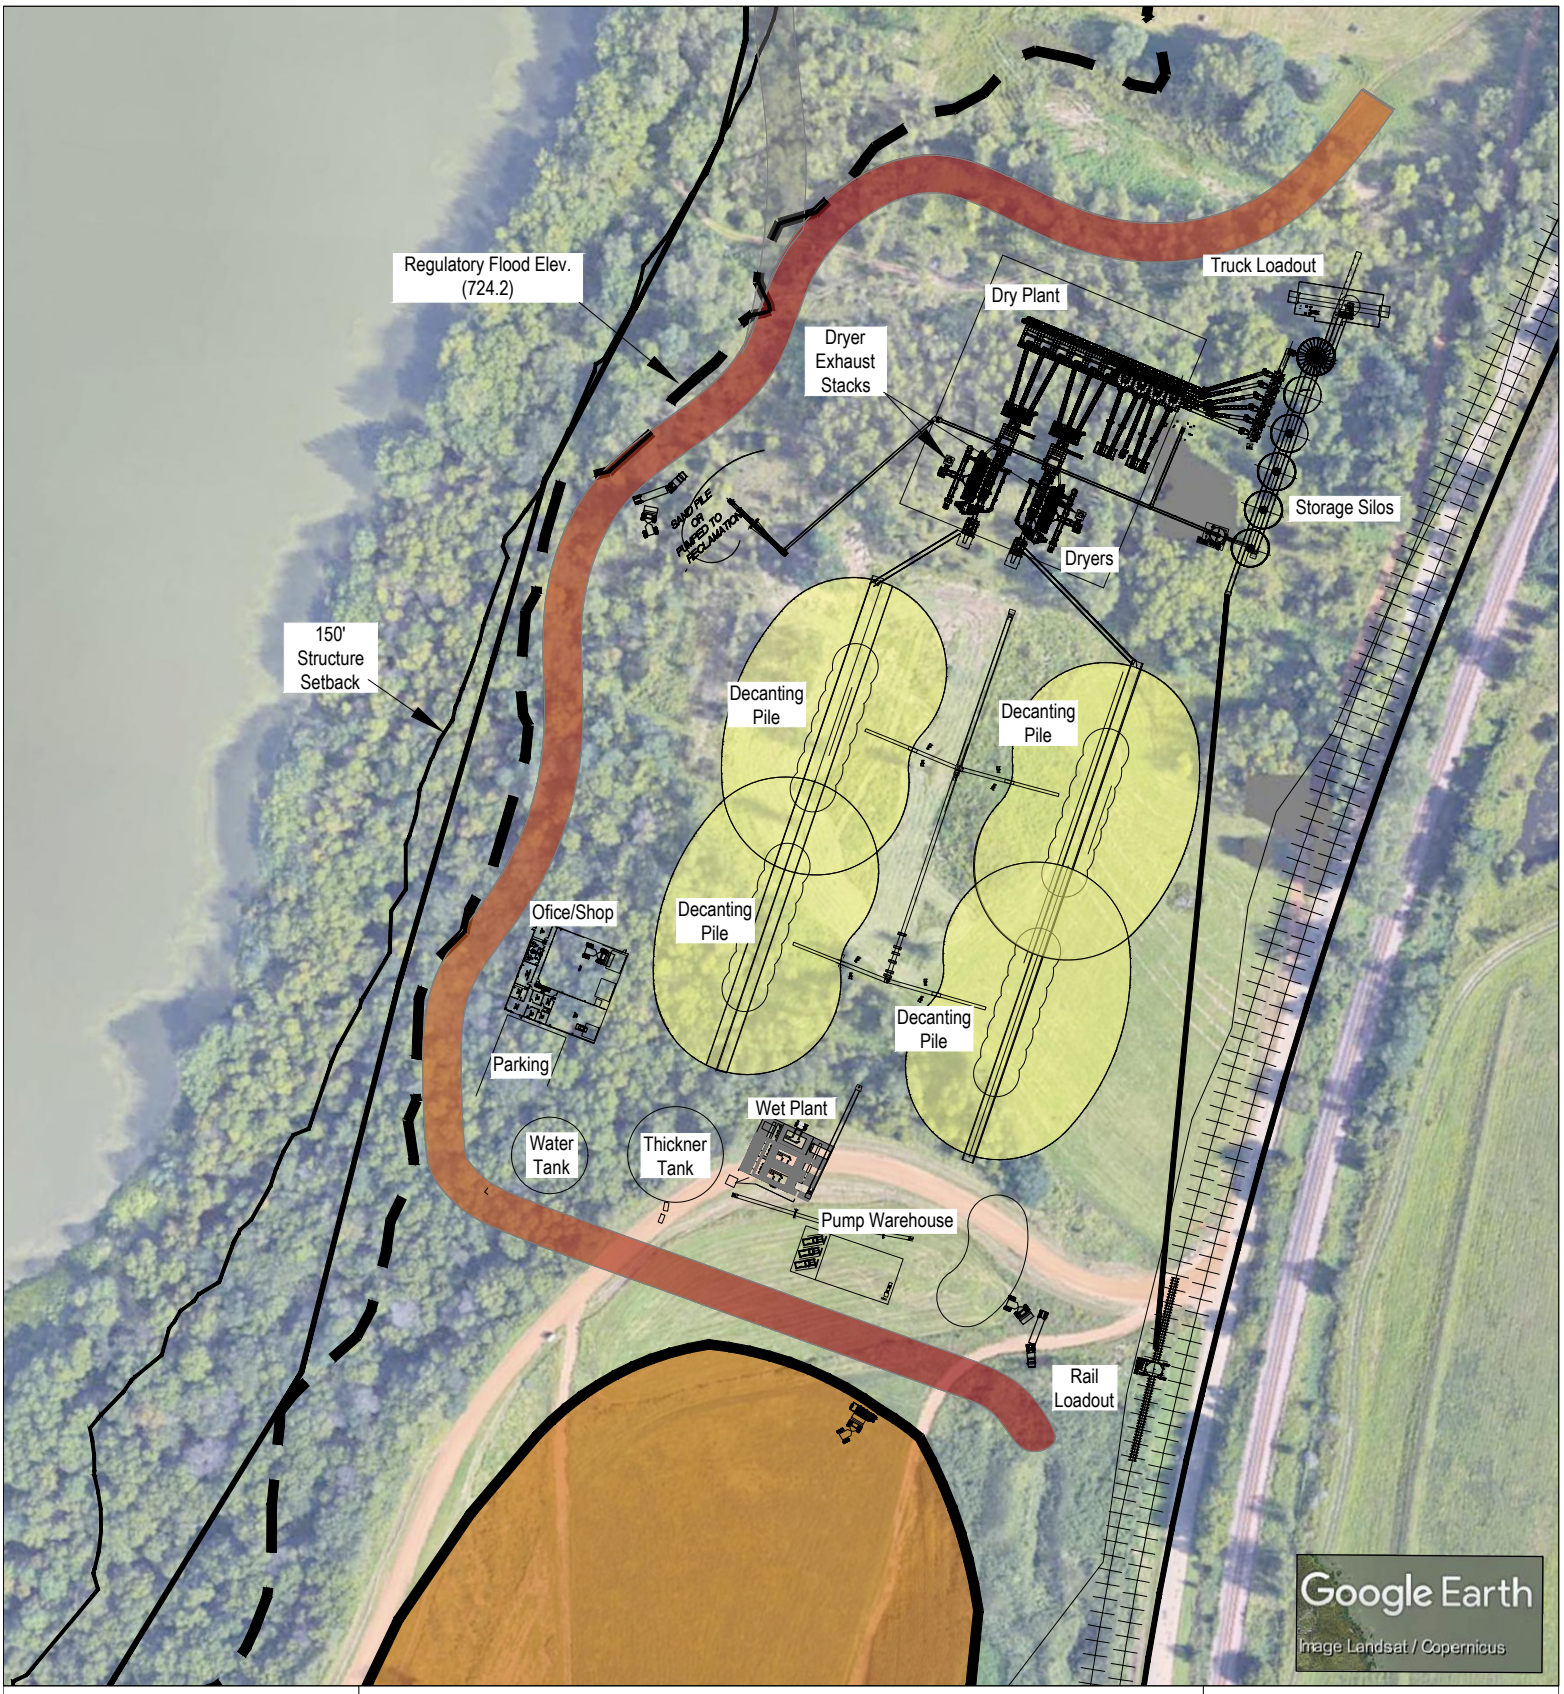

N

0 100 200

SCALE IN FEET

Figure 3.6.4
Alt 4-2.4 MT/YR Plant Layout - MS-N

Merriam Junction Sands

DEIS

Sunde Engineering, PLLC.