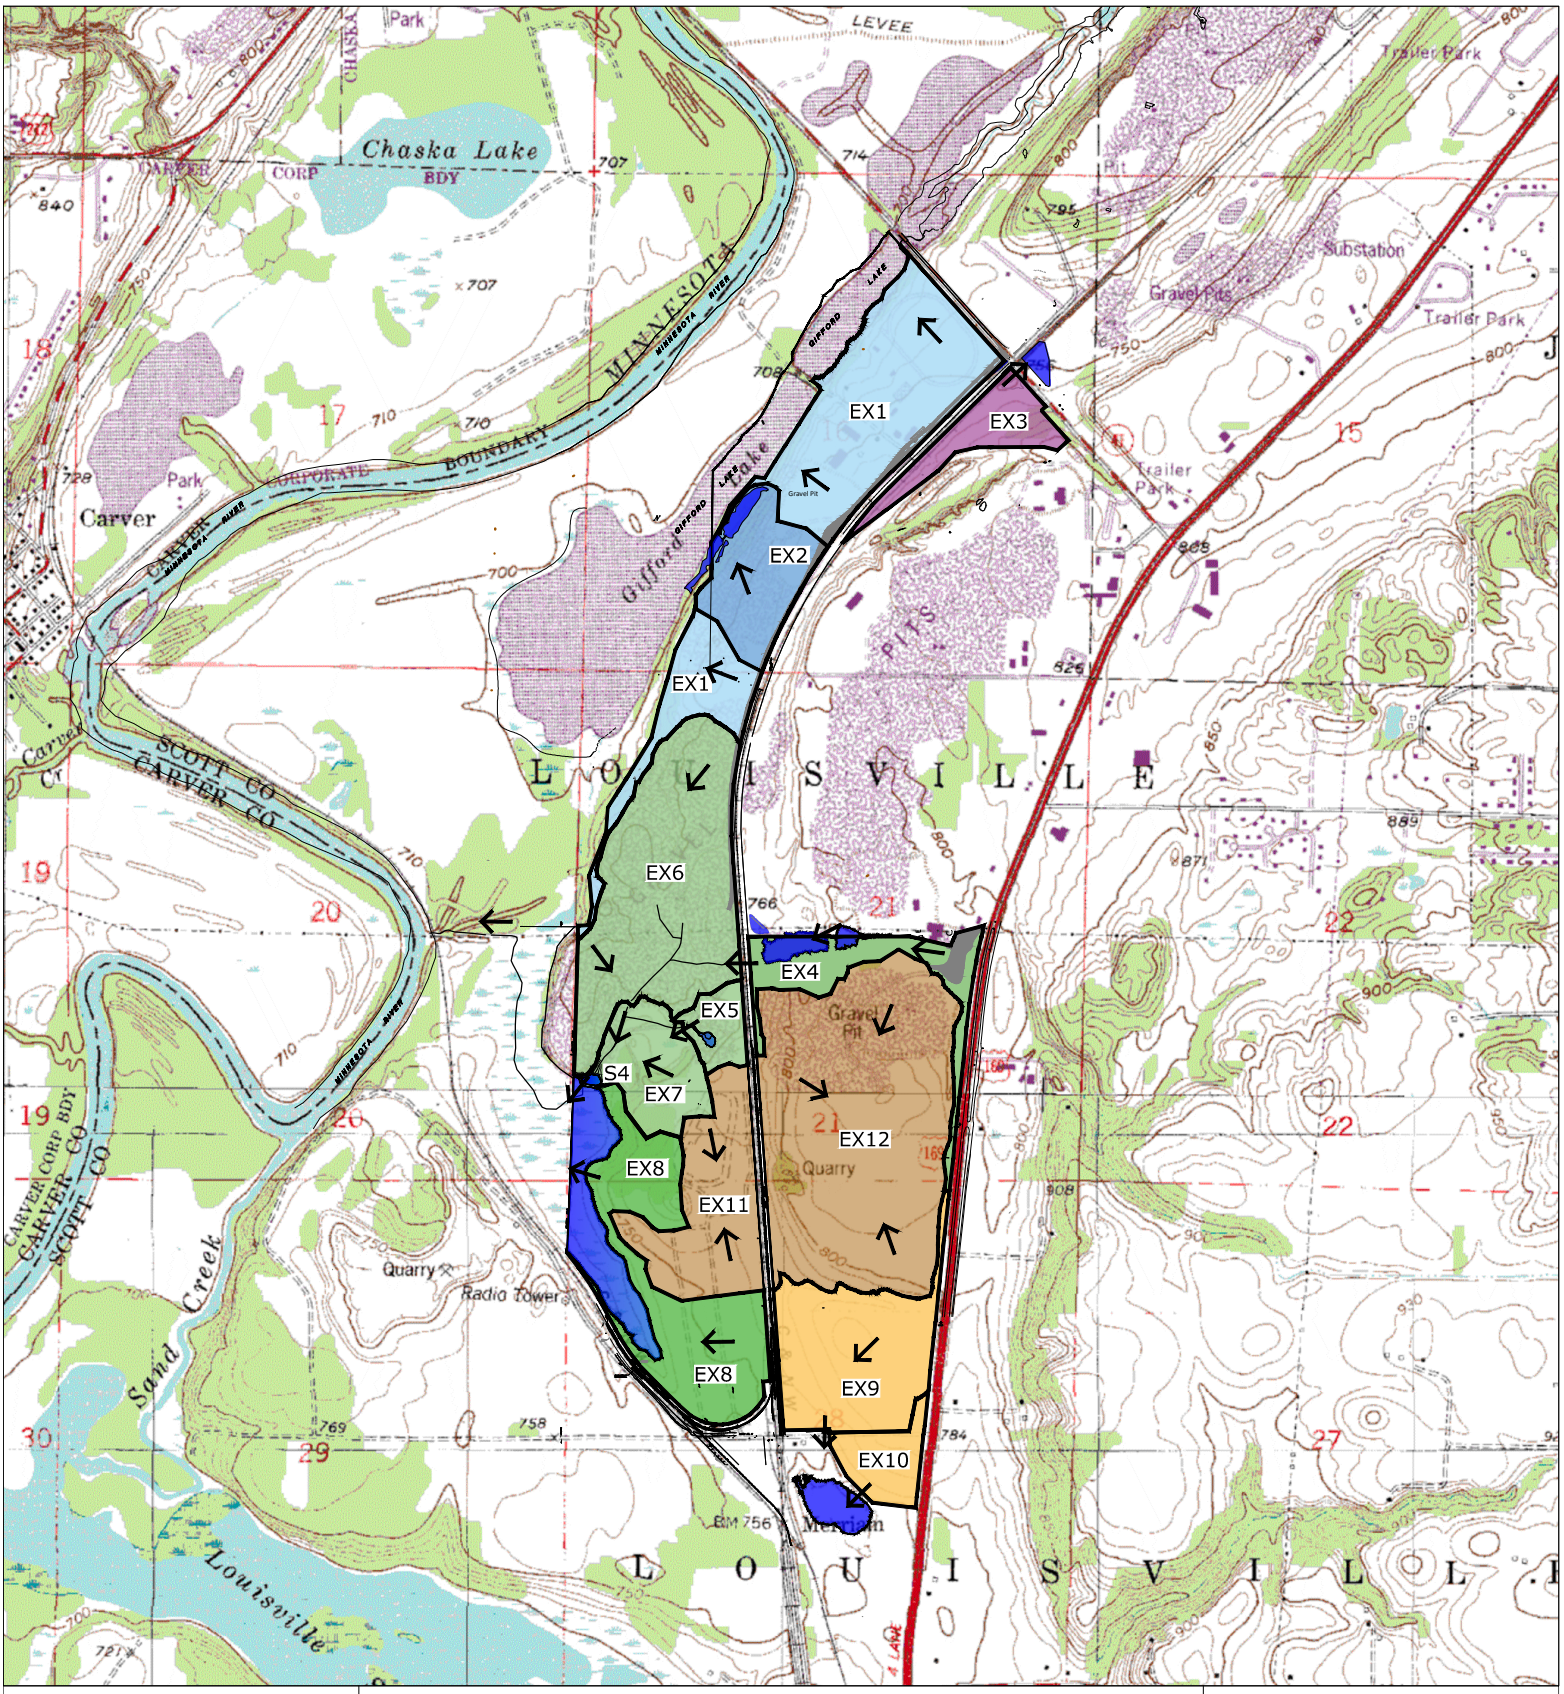

N

0 1000 2000
SCALE IN FEET

Figure 3.8.3
Existing Site Drainage Conditions

Merriam Junction Sands

DEIS

Sunde Engineering, PLLC.