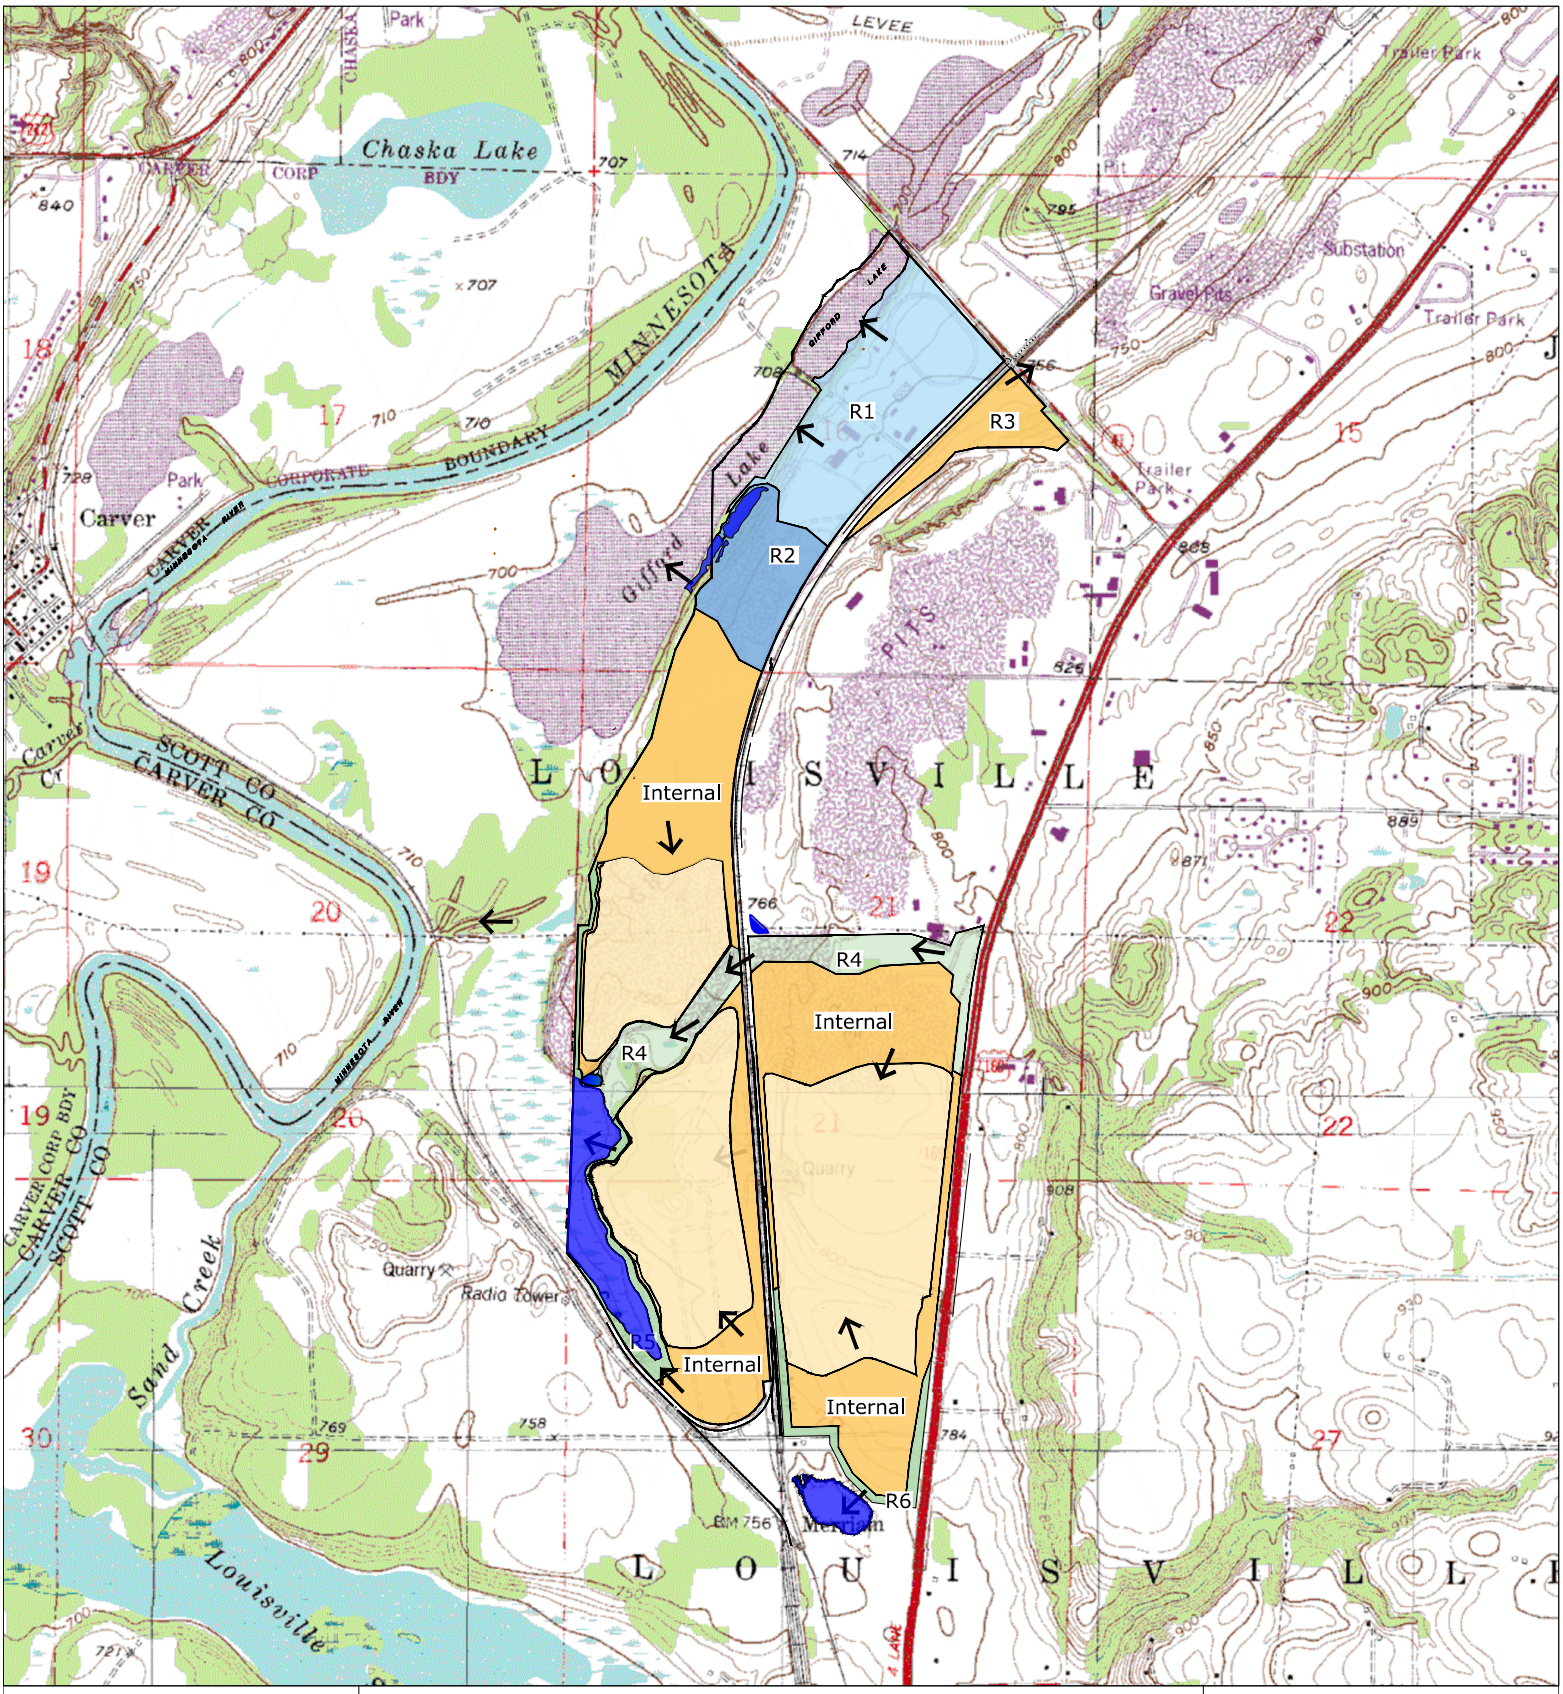

N

0 1000 2000

SCALE IN FEET

Figure 3.8.4
Reclamation Drainage Conditions

Merriam Junction Sands

DEIS

Sunde Engineering, PLLC.