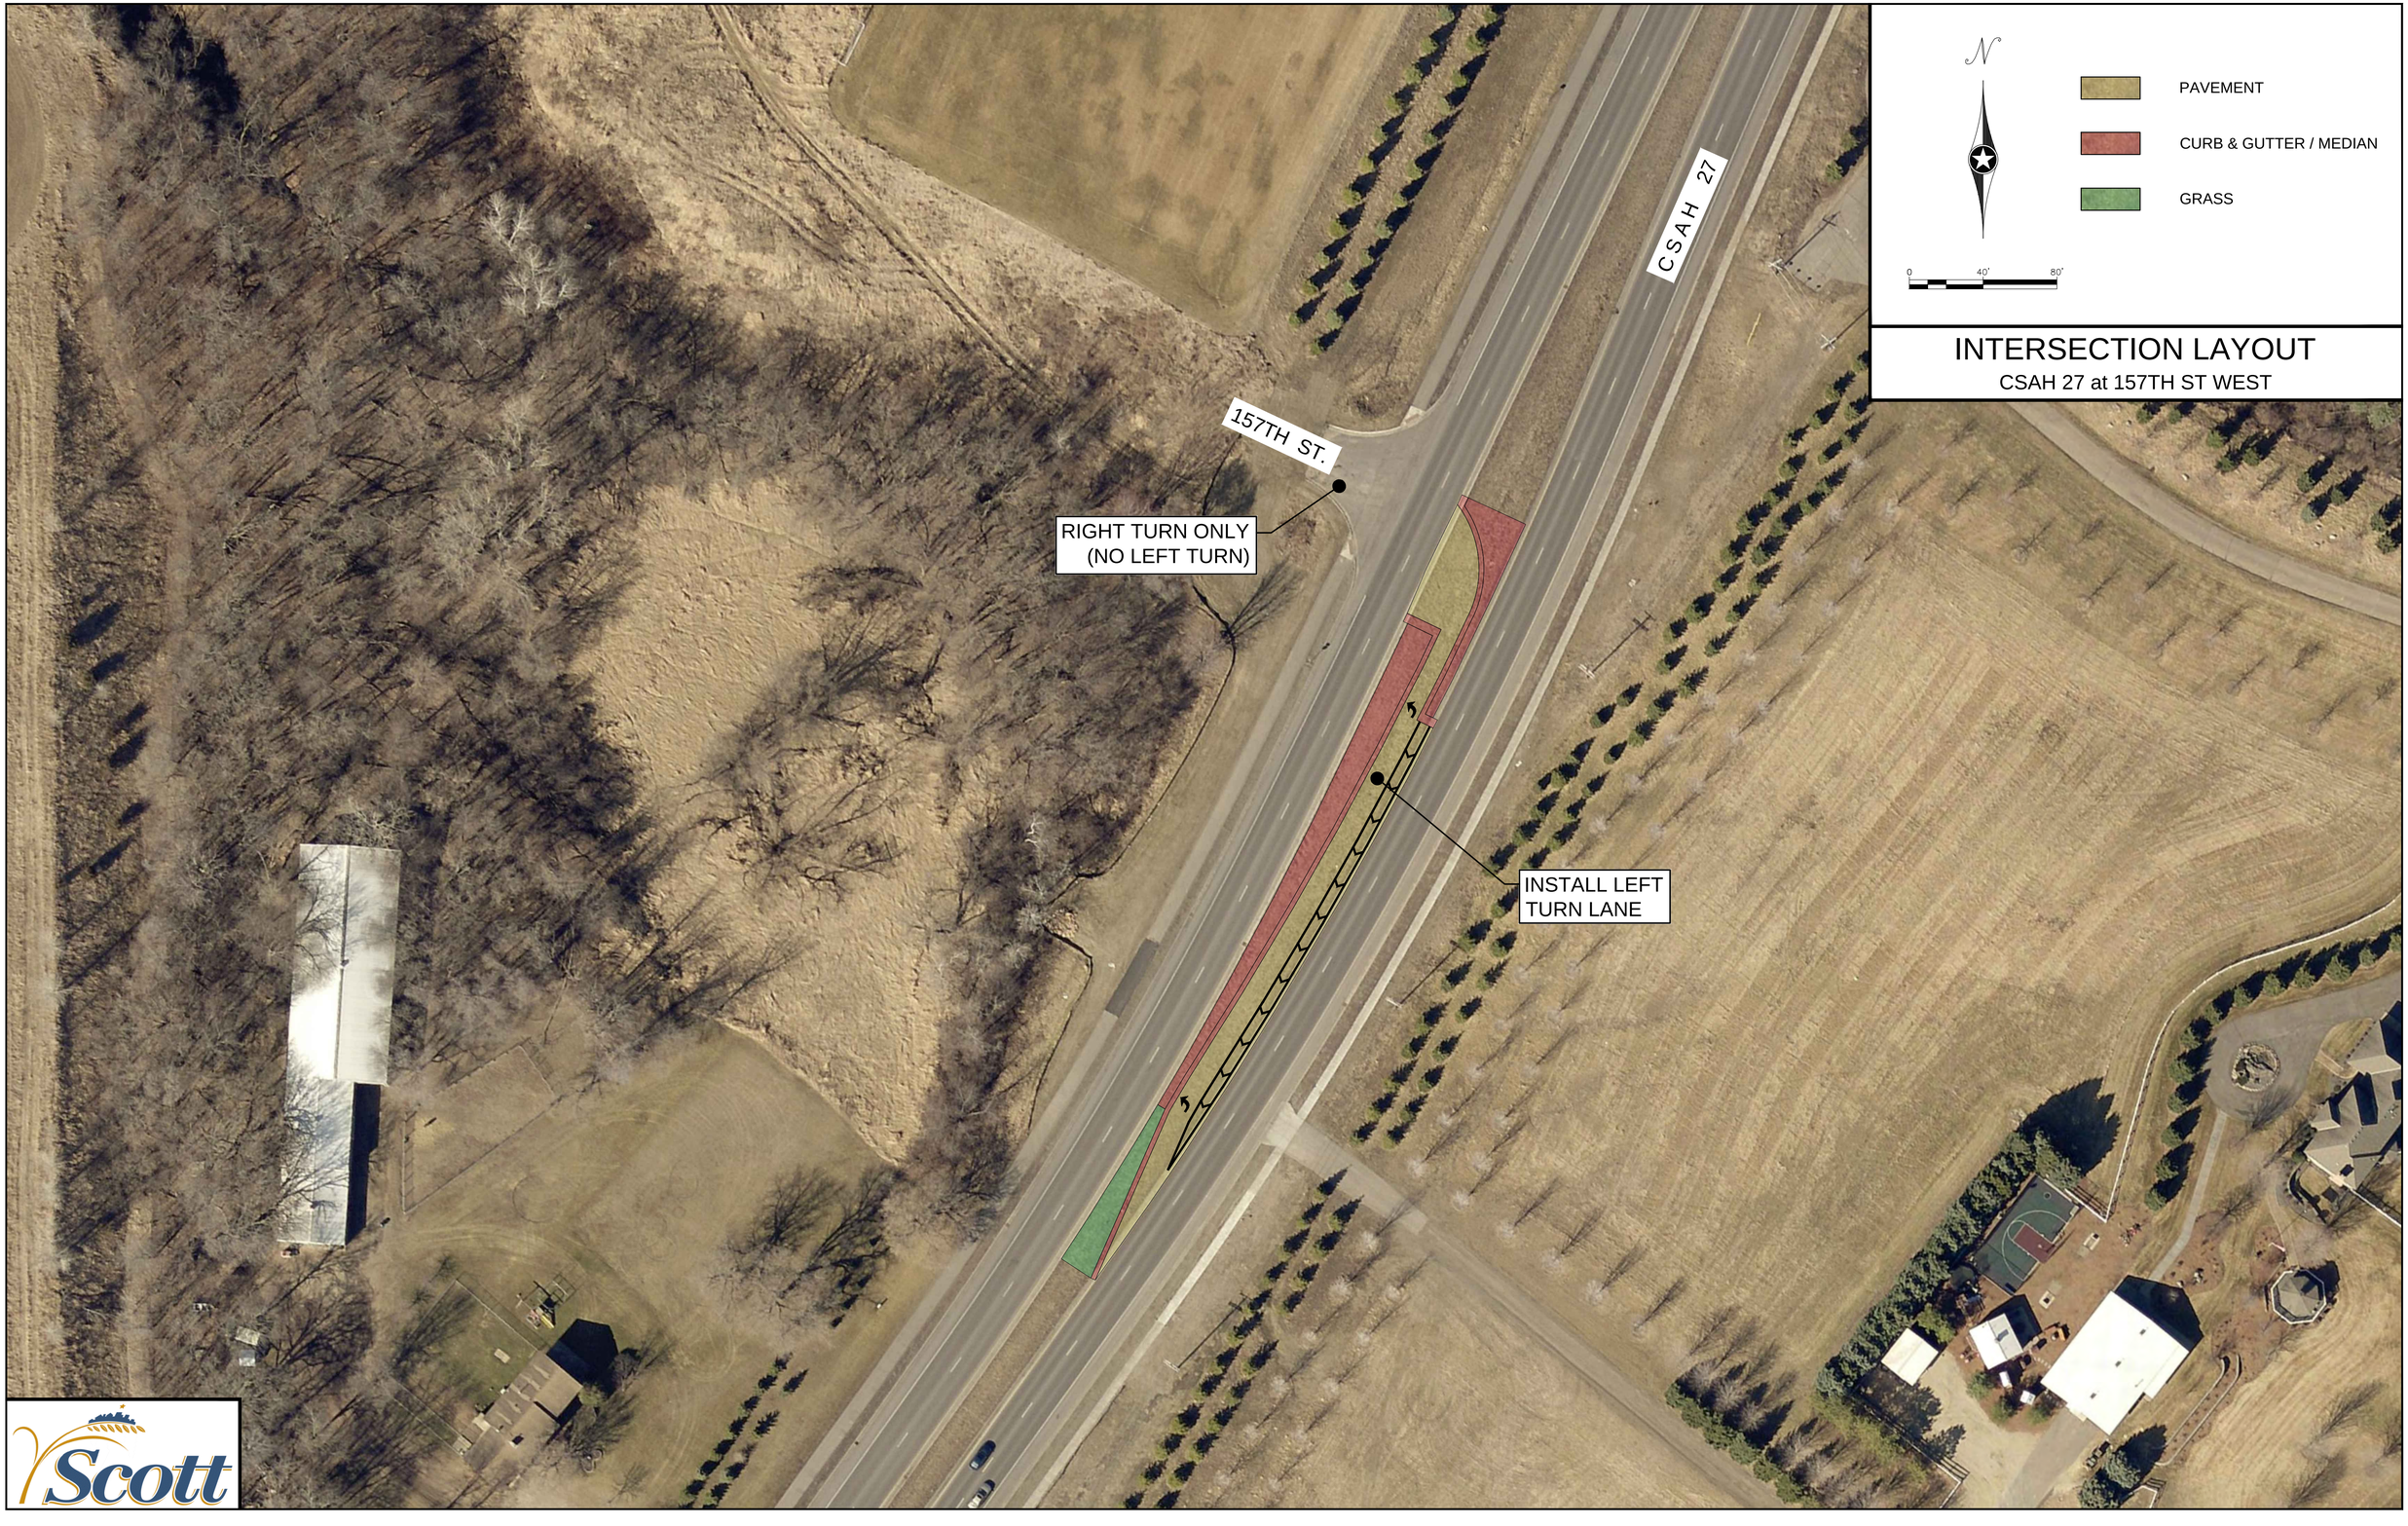
N
PAVEMENT
CURB & GUTTER / MEDIAN
GRASS
0
40'
80'
INTERSECTION LAYOUT
CSAH 27 at 157TH ST WEST
CSAH 27
157TH ST.
RIGHT TURN ONLY
(NO LEFT TURN)
INSTALL LEFT
TURN LANE
Scott