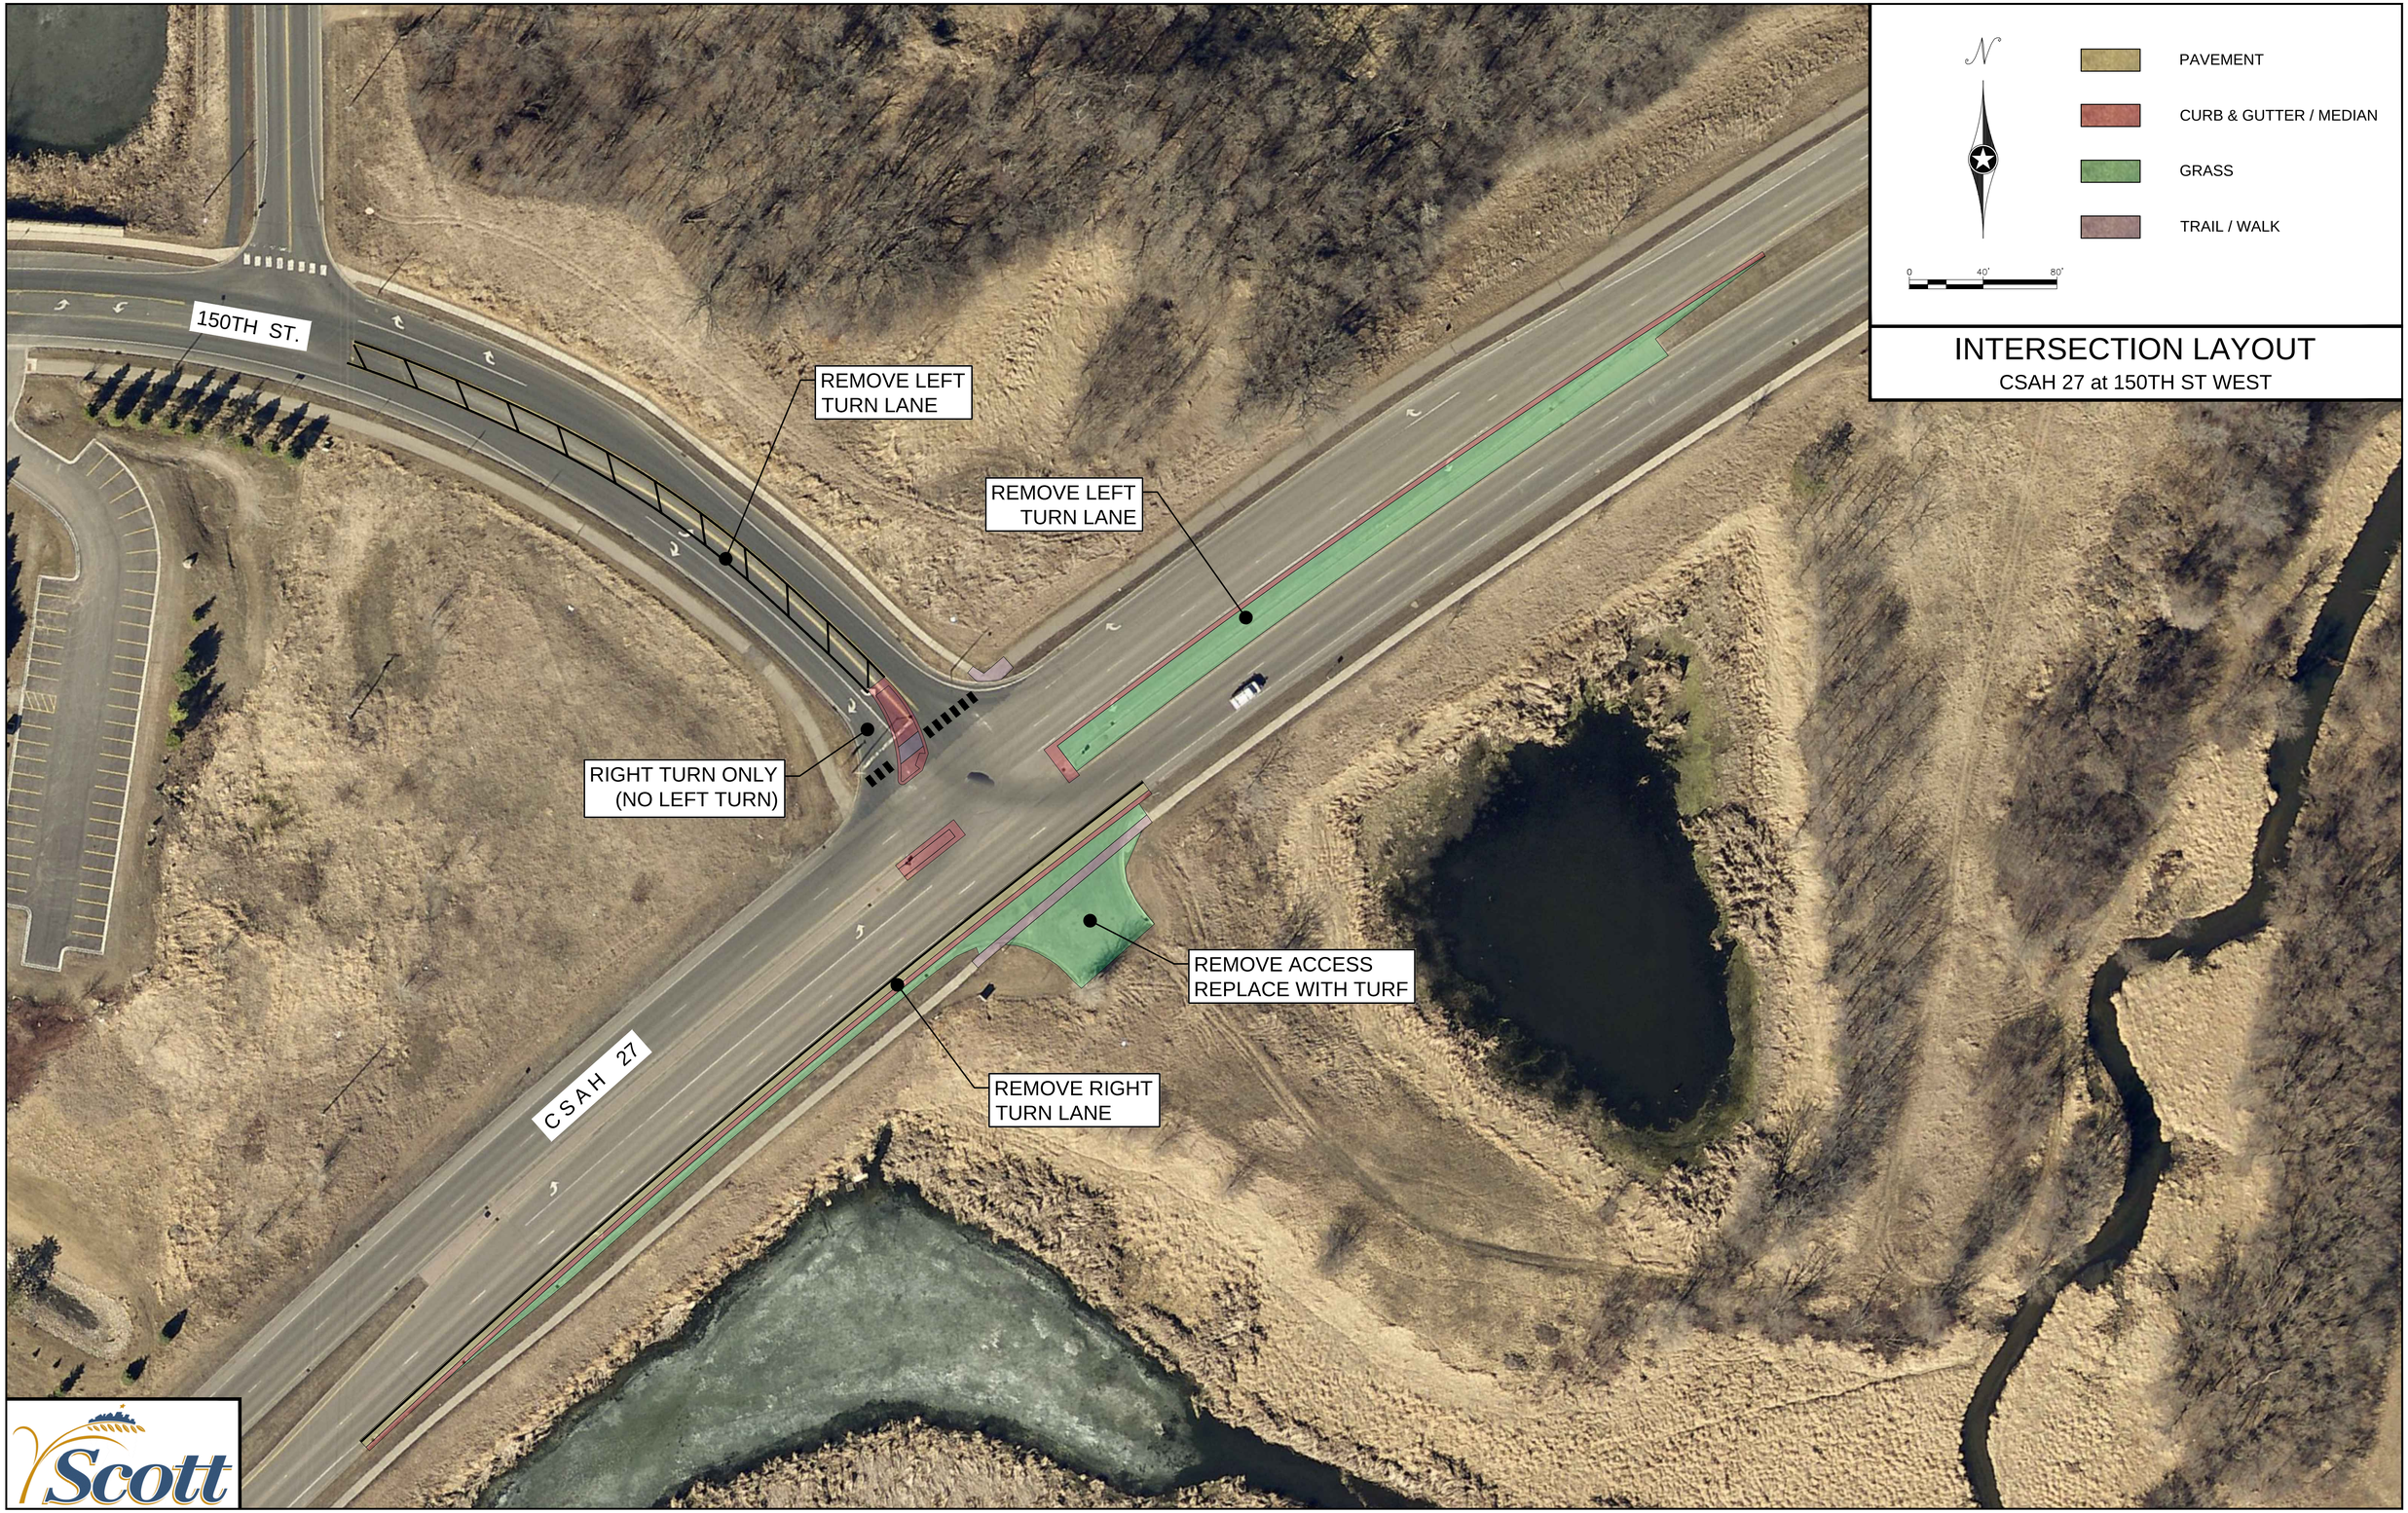
N
PAVEMENT
CURB & GUTTER / MEDIAN
GRASS
TRAIL / WALK
0
40'
80'
INTERSECTION LAYOUT
CSAH 27 at 150TH ST WEST
150TH ST.
REMOVE LEFT TURN LANE
REMOVE LEFT TURN LANE
RIGHT TURN ONLY (NO LEFT TURN)
REMOVE ACCESS REPLACE WITH TURF
REMOVE RIGHT TURN LANE
CSAH 27
Scott