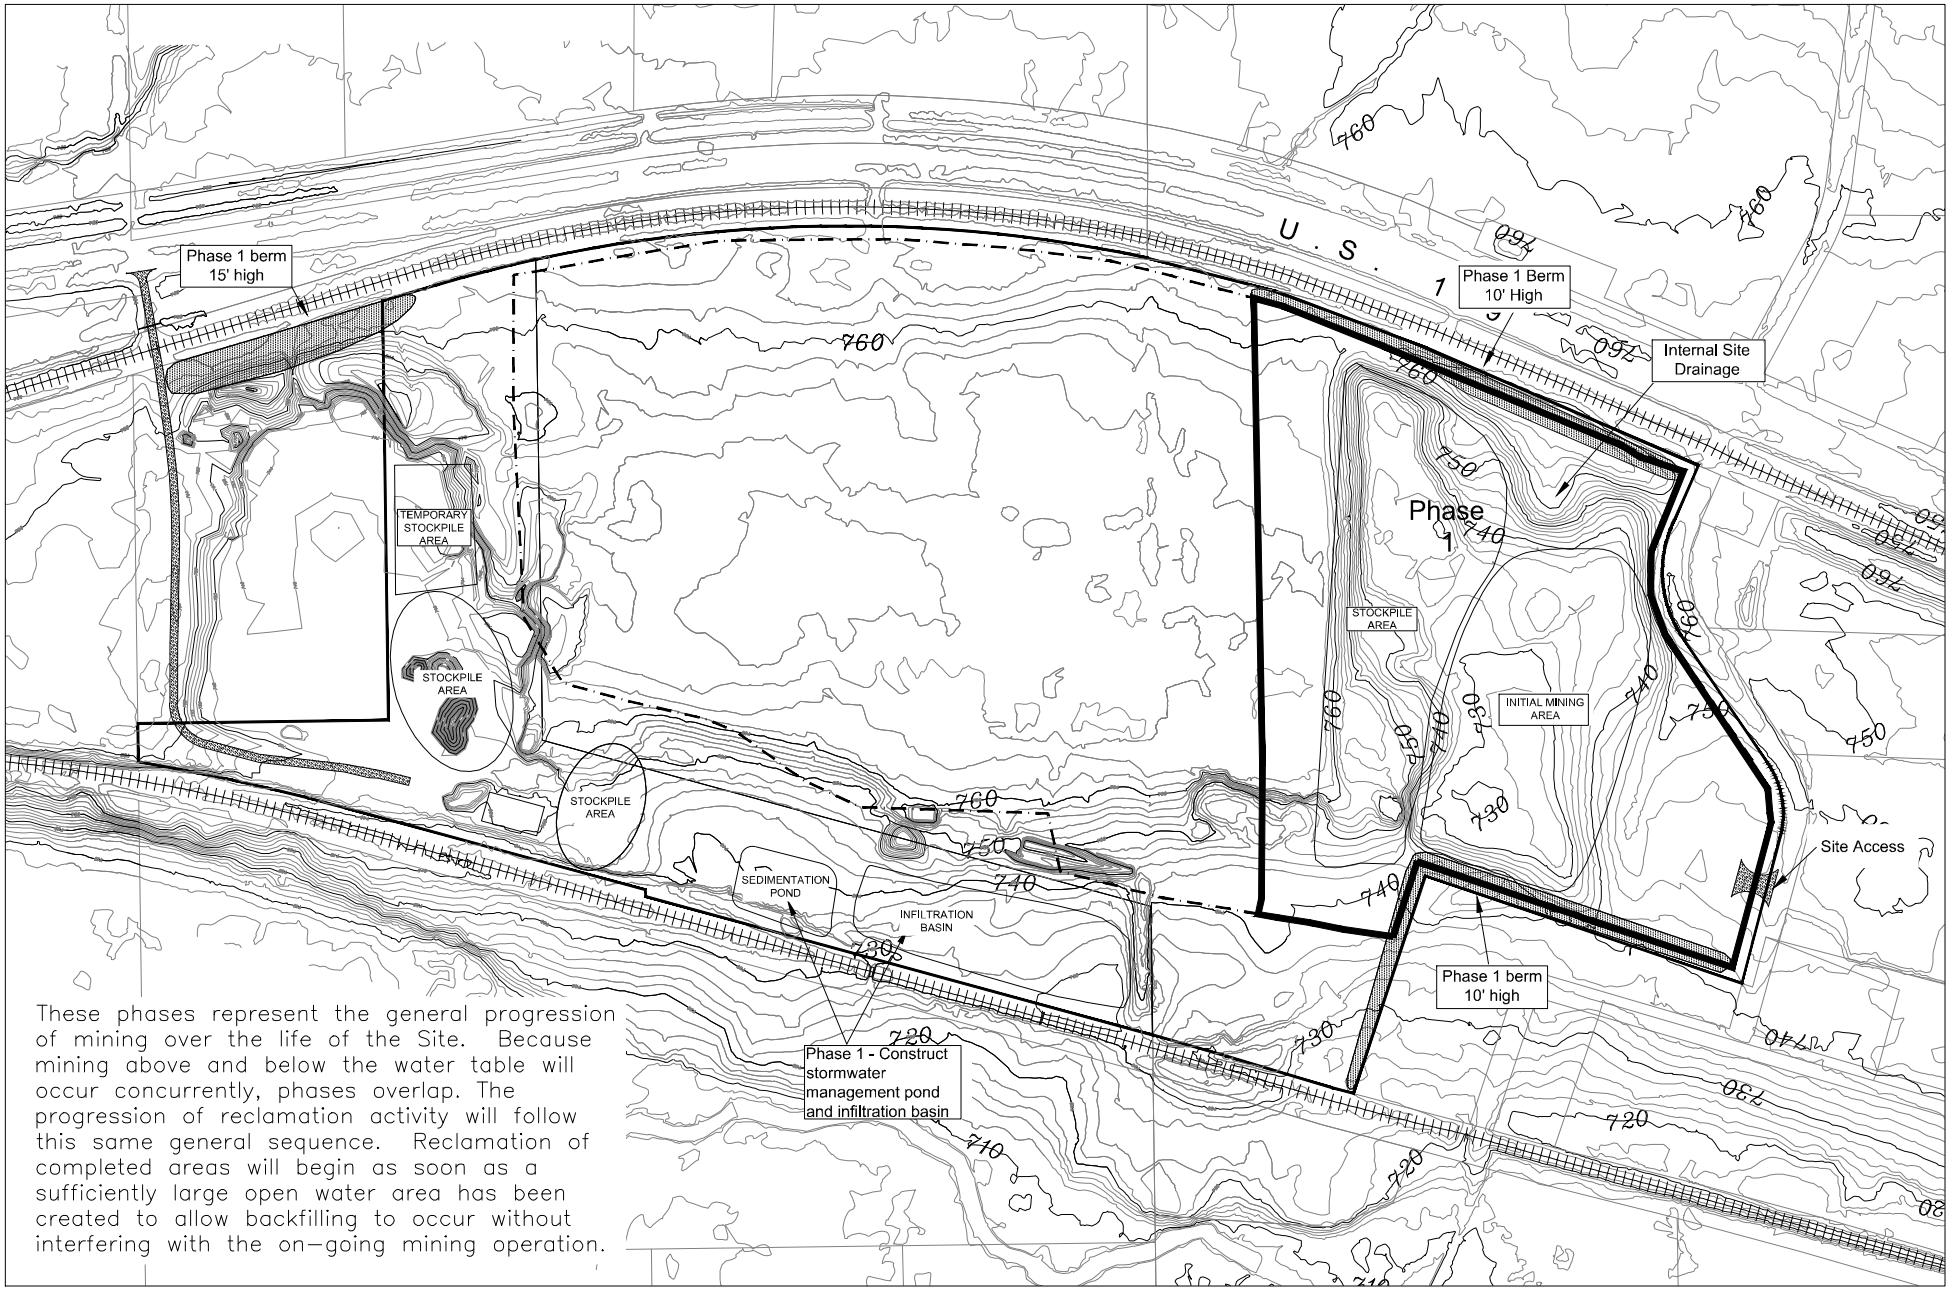

Phasing Plan: Phase 1
Figure 5-1

250 0 250 500
SCALE IN FEET