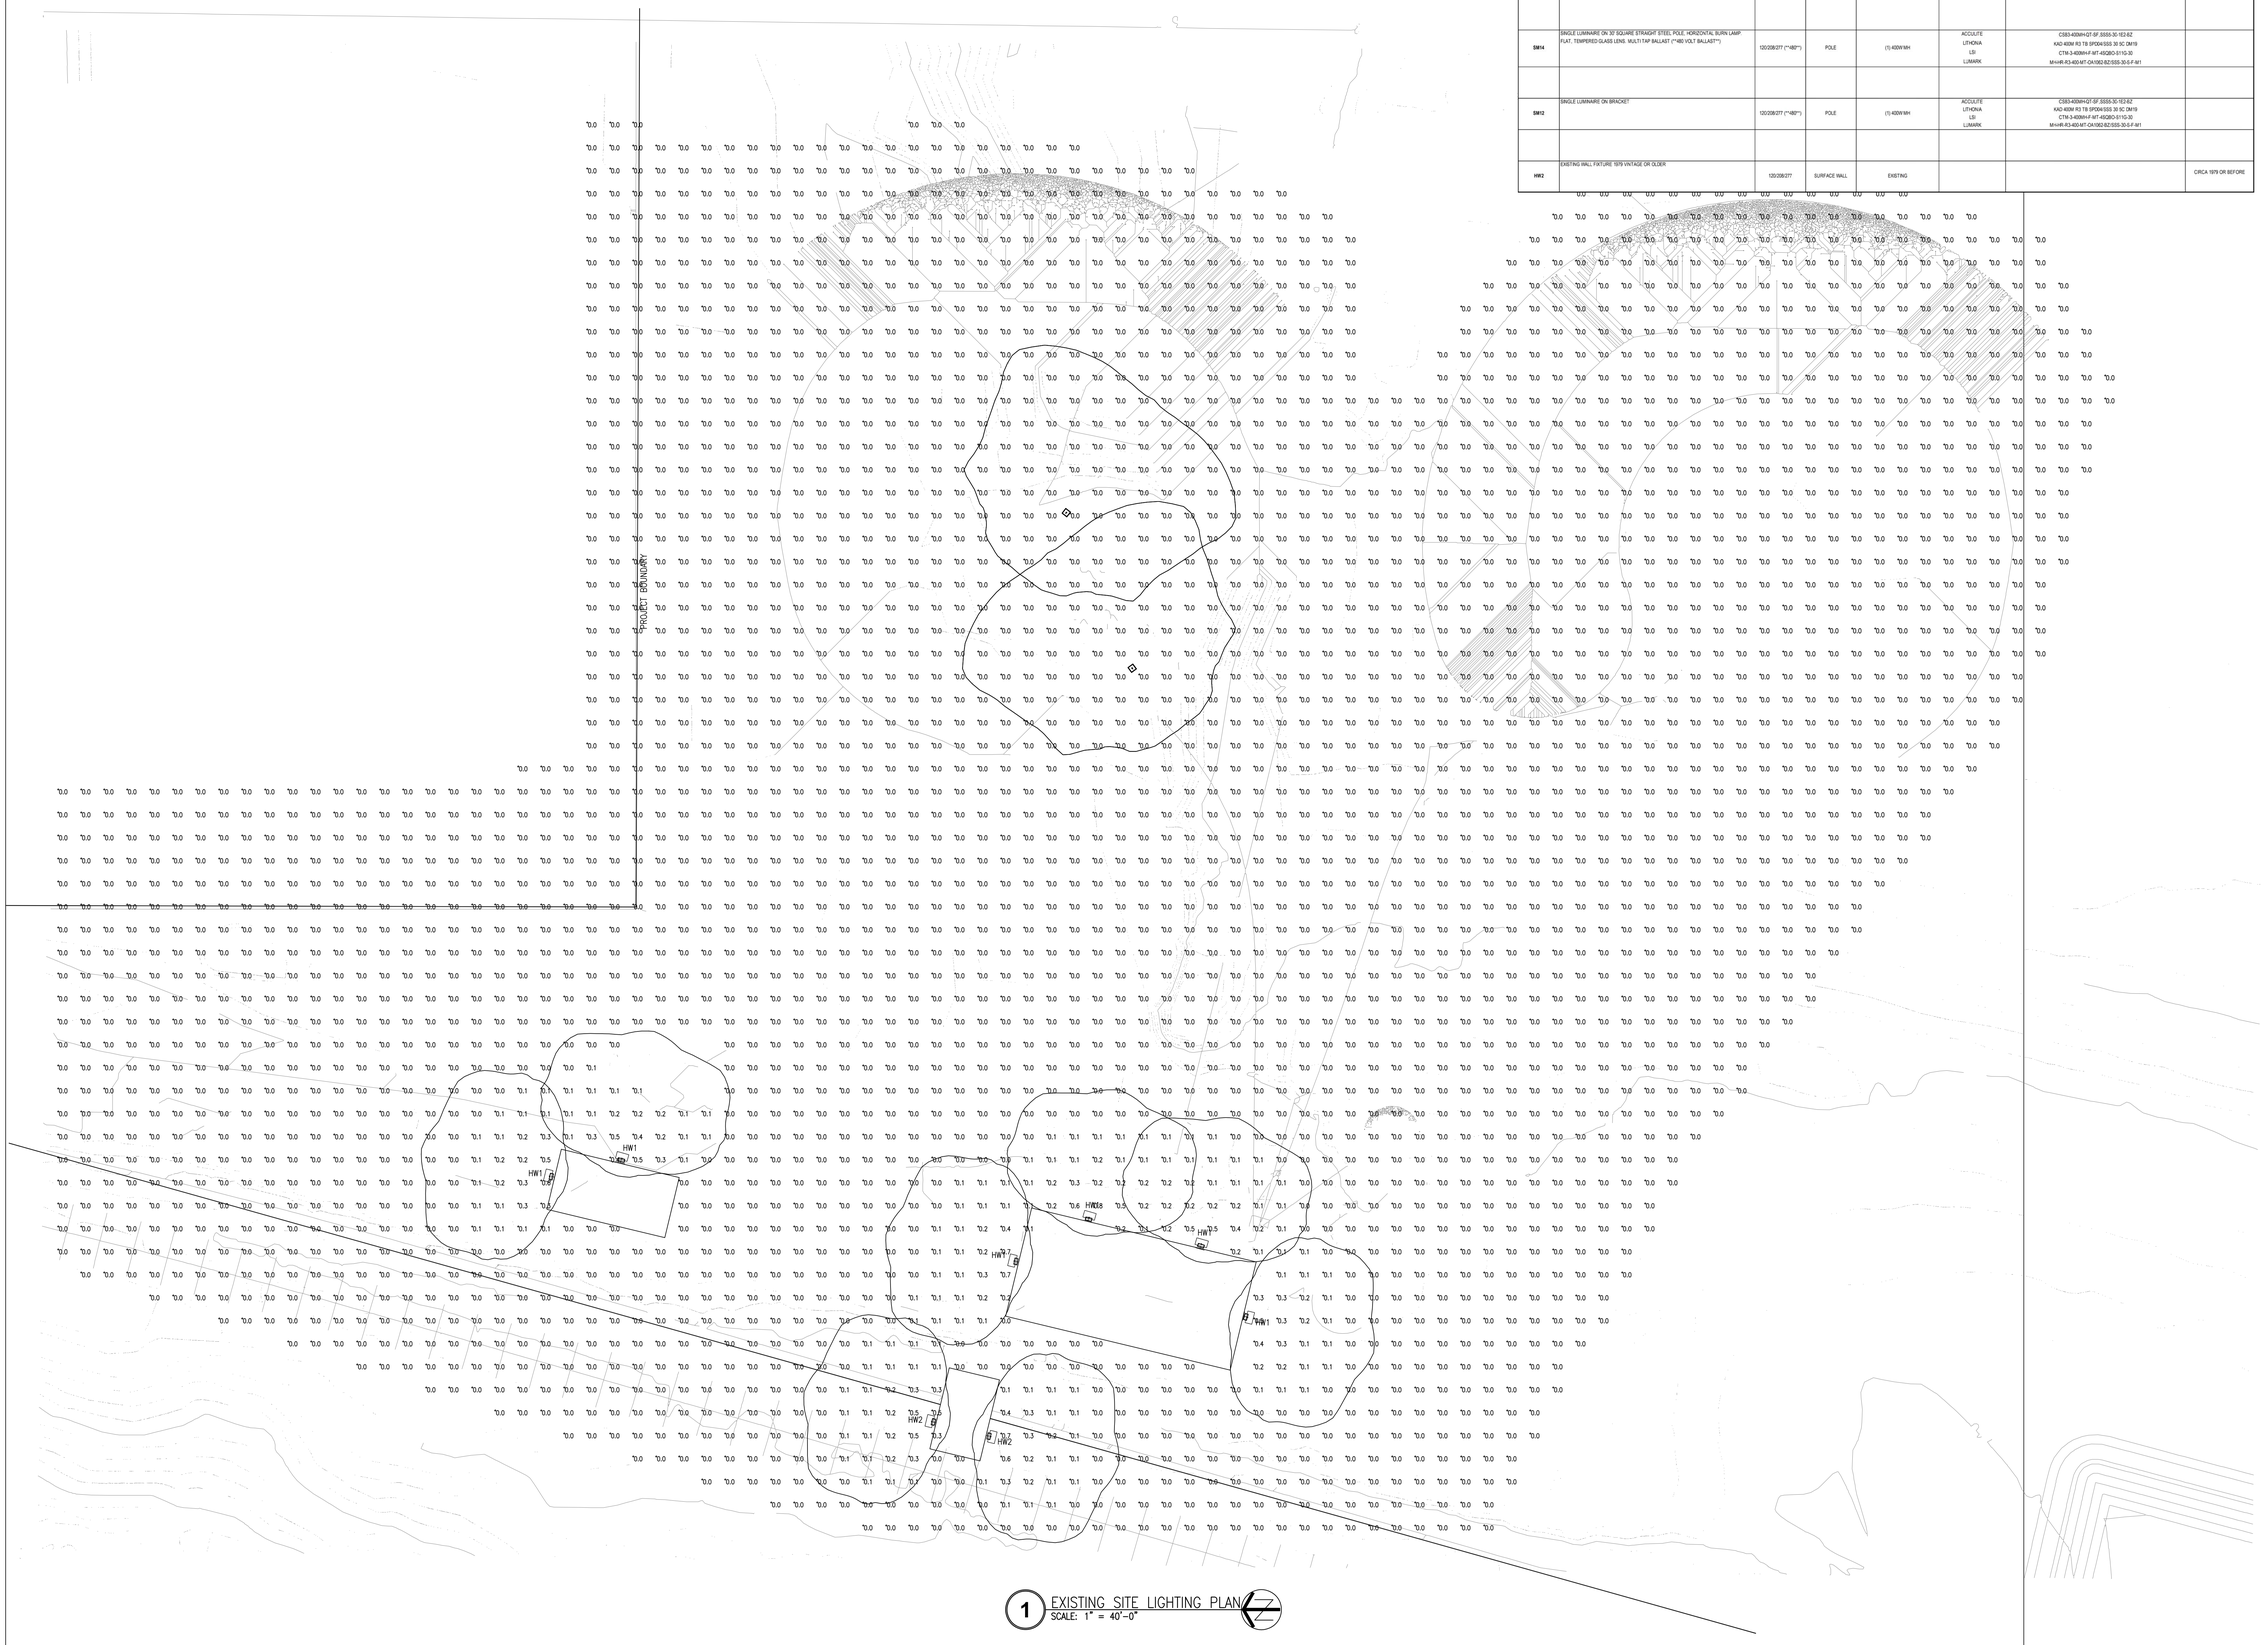

1 EXISTING SITE LIGHTING PLAN
SCALE: 1" = 40'-0"

LUMINAIRE SCHEDULE

TYPE	DESCRIPTION	VOLTS	MOUNTING	LAMP	MANUFACTURER	MANUFACTURER CATALOG #	REMARKS
HW1	EXISTING WALL FIXTURE 1979 VINTAGE OR OLDER	120/208/277	SURFACE WALL	EXISTING			CIRCA 1979 OR BEFORE
SM14	SINGLE LUMINAIRE ON 30' SQUARE STRAIGHT STEEL POLE, HORIZONTAL BURN LAMP, FLAT, TEMPERED GLASS LENS, MULTI TAP BALLAST (**480 VOLT BALLAST**)	120/208/277 (**480**)	POLE	(1) 400W MH	ACCULITE LITHONIA LSI LUMARK	CSB3-400MH-GT-SF,SSS5-30-1E2-BZ KAD 400M R3 TB SPD04/SSS 30 SC DM19 CTM-3-400MH-F-MT-45QBO-S110-30 M1HR-R3-400-MT-OA1062-BZ/SSS-30-S-F-M1	
SM12	SINGLE LUMINAIRE ON BRACKET	120/208/277 (**480**)	POLE	(1) 400W MH	ACCULITE LITHONIA LSI LUMARK	CSB3-400MH-GT-SF,SSS5-30-1E2-BZ KAD 400M R3 TB SPD04/SSS 30 SC DM19 CTM-3-400MH-F-MT-45QBO-S110-30 M1HR-R3-400-MT-OA1062-BZ/SSS-30-S-F-M1	
HW2	EXISTING WALL FIXTURE 1979 VINTAGE OR OLDER	120/208/277	SURFACE WALL	EXISTING			CIRCA 1979 OR BEFORE

PARSONS
Electrical | Technologies | Technical Services
Reinventing Possible

5900 Mt. Sentinel Rd Suite 120
Minneapolis, MN 55432
Phone (803) 878-8000
Fax (803) 878-9260
www.parsonscorp.com

Project

GREAT PLAINS SAND

Engineering Stamp

Project Info

Project:	C11XXXXX
Date:	03/08/2012
Project Manger:	T.HAWKINS
Project Lead:	K.HAIBY
Designer:	C.ERA

Key Plan

Sheet Reference Scale

0 1

BAR IS 1" ON ORIGINAL DRAWING.
IF NOT 1" ON THIS DRAWING
ADJUST SCALE ACCORDINGLY.

Revisions

#	Description	Date

Sheet Name

EXISTING SITE
LIGHTING PLAN

Sheet Number

E100.1a

LUMINAIRE SCHEDULE

TYPE	DESCRIPTION	VOLTS	MOUNTING	LAMP	MANUFACTURER	MANUFACTURER CATALOG #	REMARKS
HW1	EXISTING WALL FIXTURE 1979 VINTAGE OR OLDER	120/208/277	SURFACE WALL	EXISTING			CIRCA 1979 OR BEFORE
SM14	SINGLE LUMINAIRE ON 30' SQUARE STRAIGHT STEEL POLE, HORIZONTAL BURN LAMP. FLAT, TEMPERED GLASS LENS. MULTI TAP BALLAST (**480 VOLT BALLAST**)	120/208/277 (**480**)	POLE	(1) 400W MH	ACCULITE LITHONIA LSI LUMARK	CSB3-400MH-QT-SF,SSS5-30-1E2-BZ KAD 400M R3 TB SPD04/SSS 30 5C DM19 CTM-3-400MH-F-MT-4SQBO-S11G-30 MH-HR-R3-400-MT-OA1062-BZ/SSS-30-S-F-M1	
SM12	SINGLE LUMINAIRE ON BRACKET	120/208/277 (**480**)	POLE	(1) 400W MH	ACCULITE LITHONIA LSI LUMARK	CSB3-400MH-QT-SF,SSS5-30-1E2-BZ KAD 400M R3 TB SPD04/SSS 30 5C DM19 CTM-3-400MH-F-MT-4SQBO-S11G-30 MH-HR-R3-400-MT-OA1062-BZ/SSS-30-S-F-M1	
HW2	EXISTING WALL FIXTURE 1979 VINTAGE OR OLDER	120/208/277	SURFACE WALL	EXISTING			CIRCA 1979 OR BEFORE

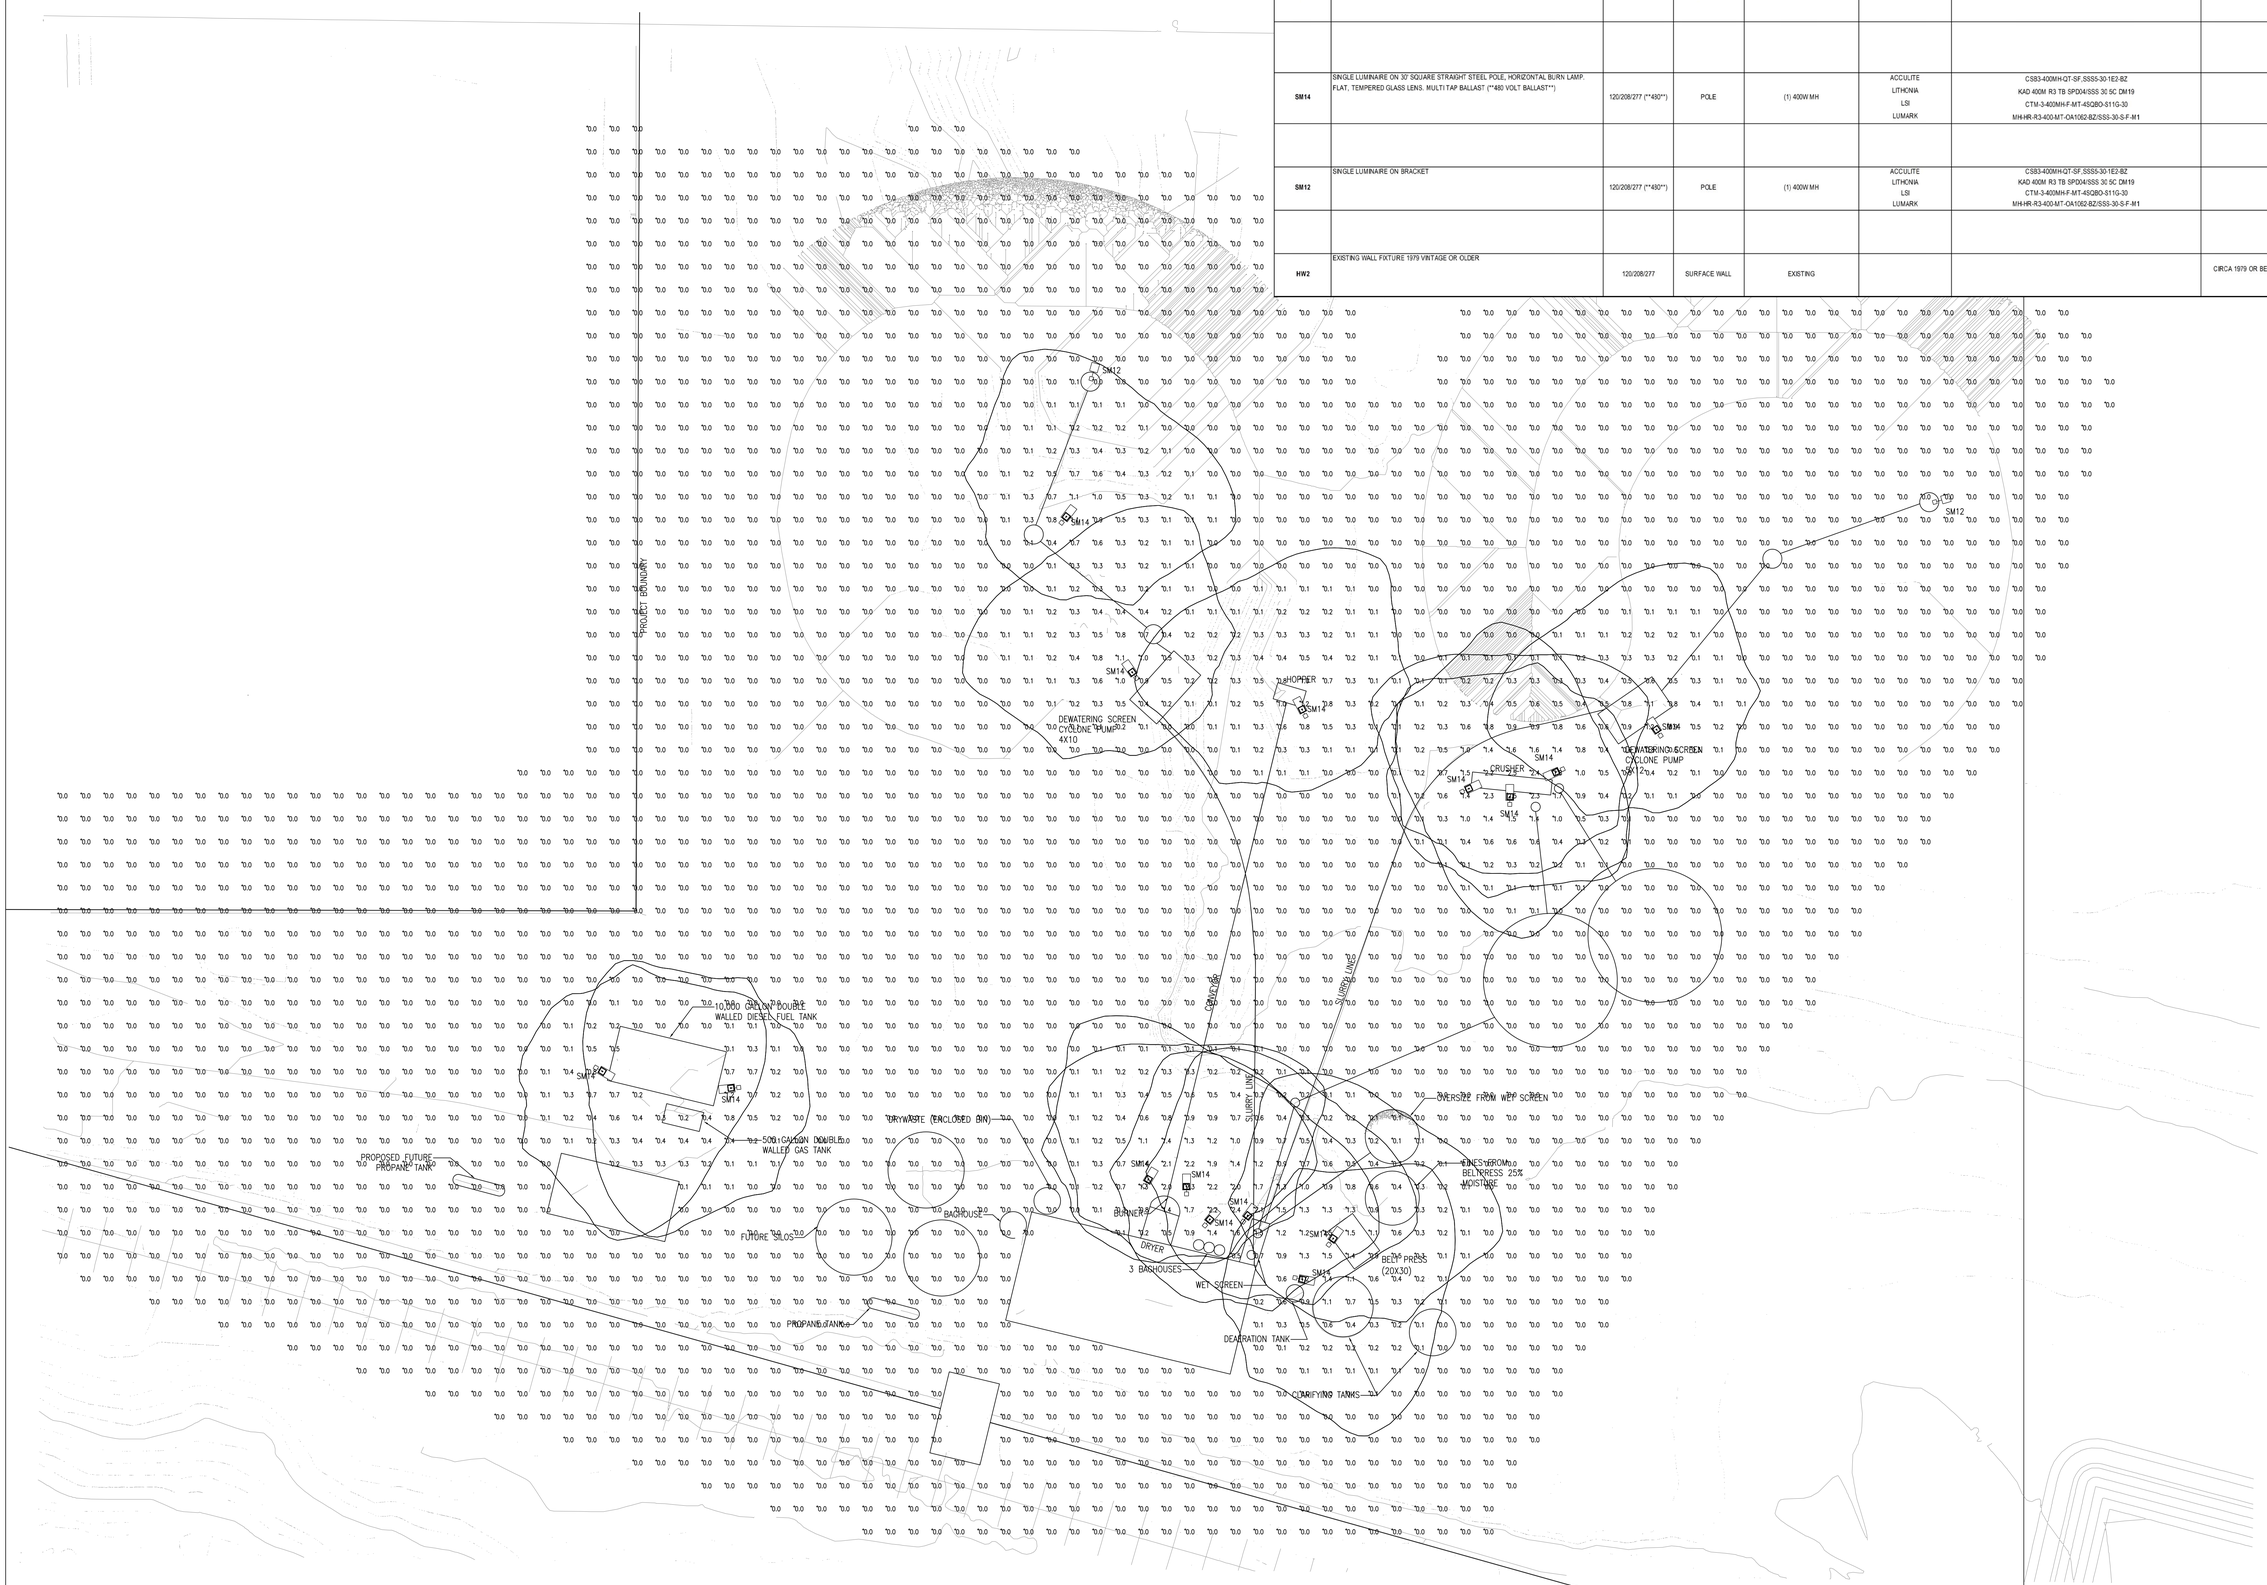

1 PROPOSED SITE LIGHTING PLAN
SCALE: 1" = 40'-0"

PARSONS
Electrical | Technologies | Technical Services
Reinventing Possible

5900 Main Street, Ste 120
Minneapolis, MN 55432
Phone (803) 573-6000
Fax (803) 573-9260
www.parsonscorp.com

Project

GREAT PLAINS SAND

Engineering Stamp

Project Info

Project:	C11XXXXX
Date:	03/08/2012
Project Manger:	T.HAWKINS
Project Lead:	K.HAIBY
Designer:	C.ERA

Key Plan

Sheet Reference Scale

0 1

BAR IS 1" ON ORIGINAL DRAWING.
IF NOT 1" ON THIS DRAWING
ADJUST SCALE ACCORDINGLY.

Revisions

#	Description	Date

Sheet Name

PROPOSED SITE LIGHTING PLAN

Sheet Number

E100.1b

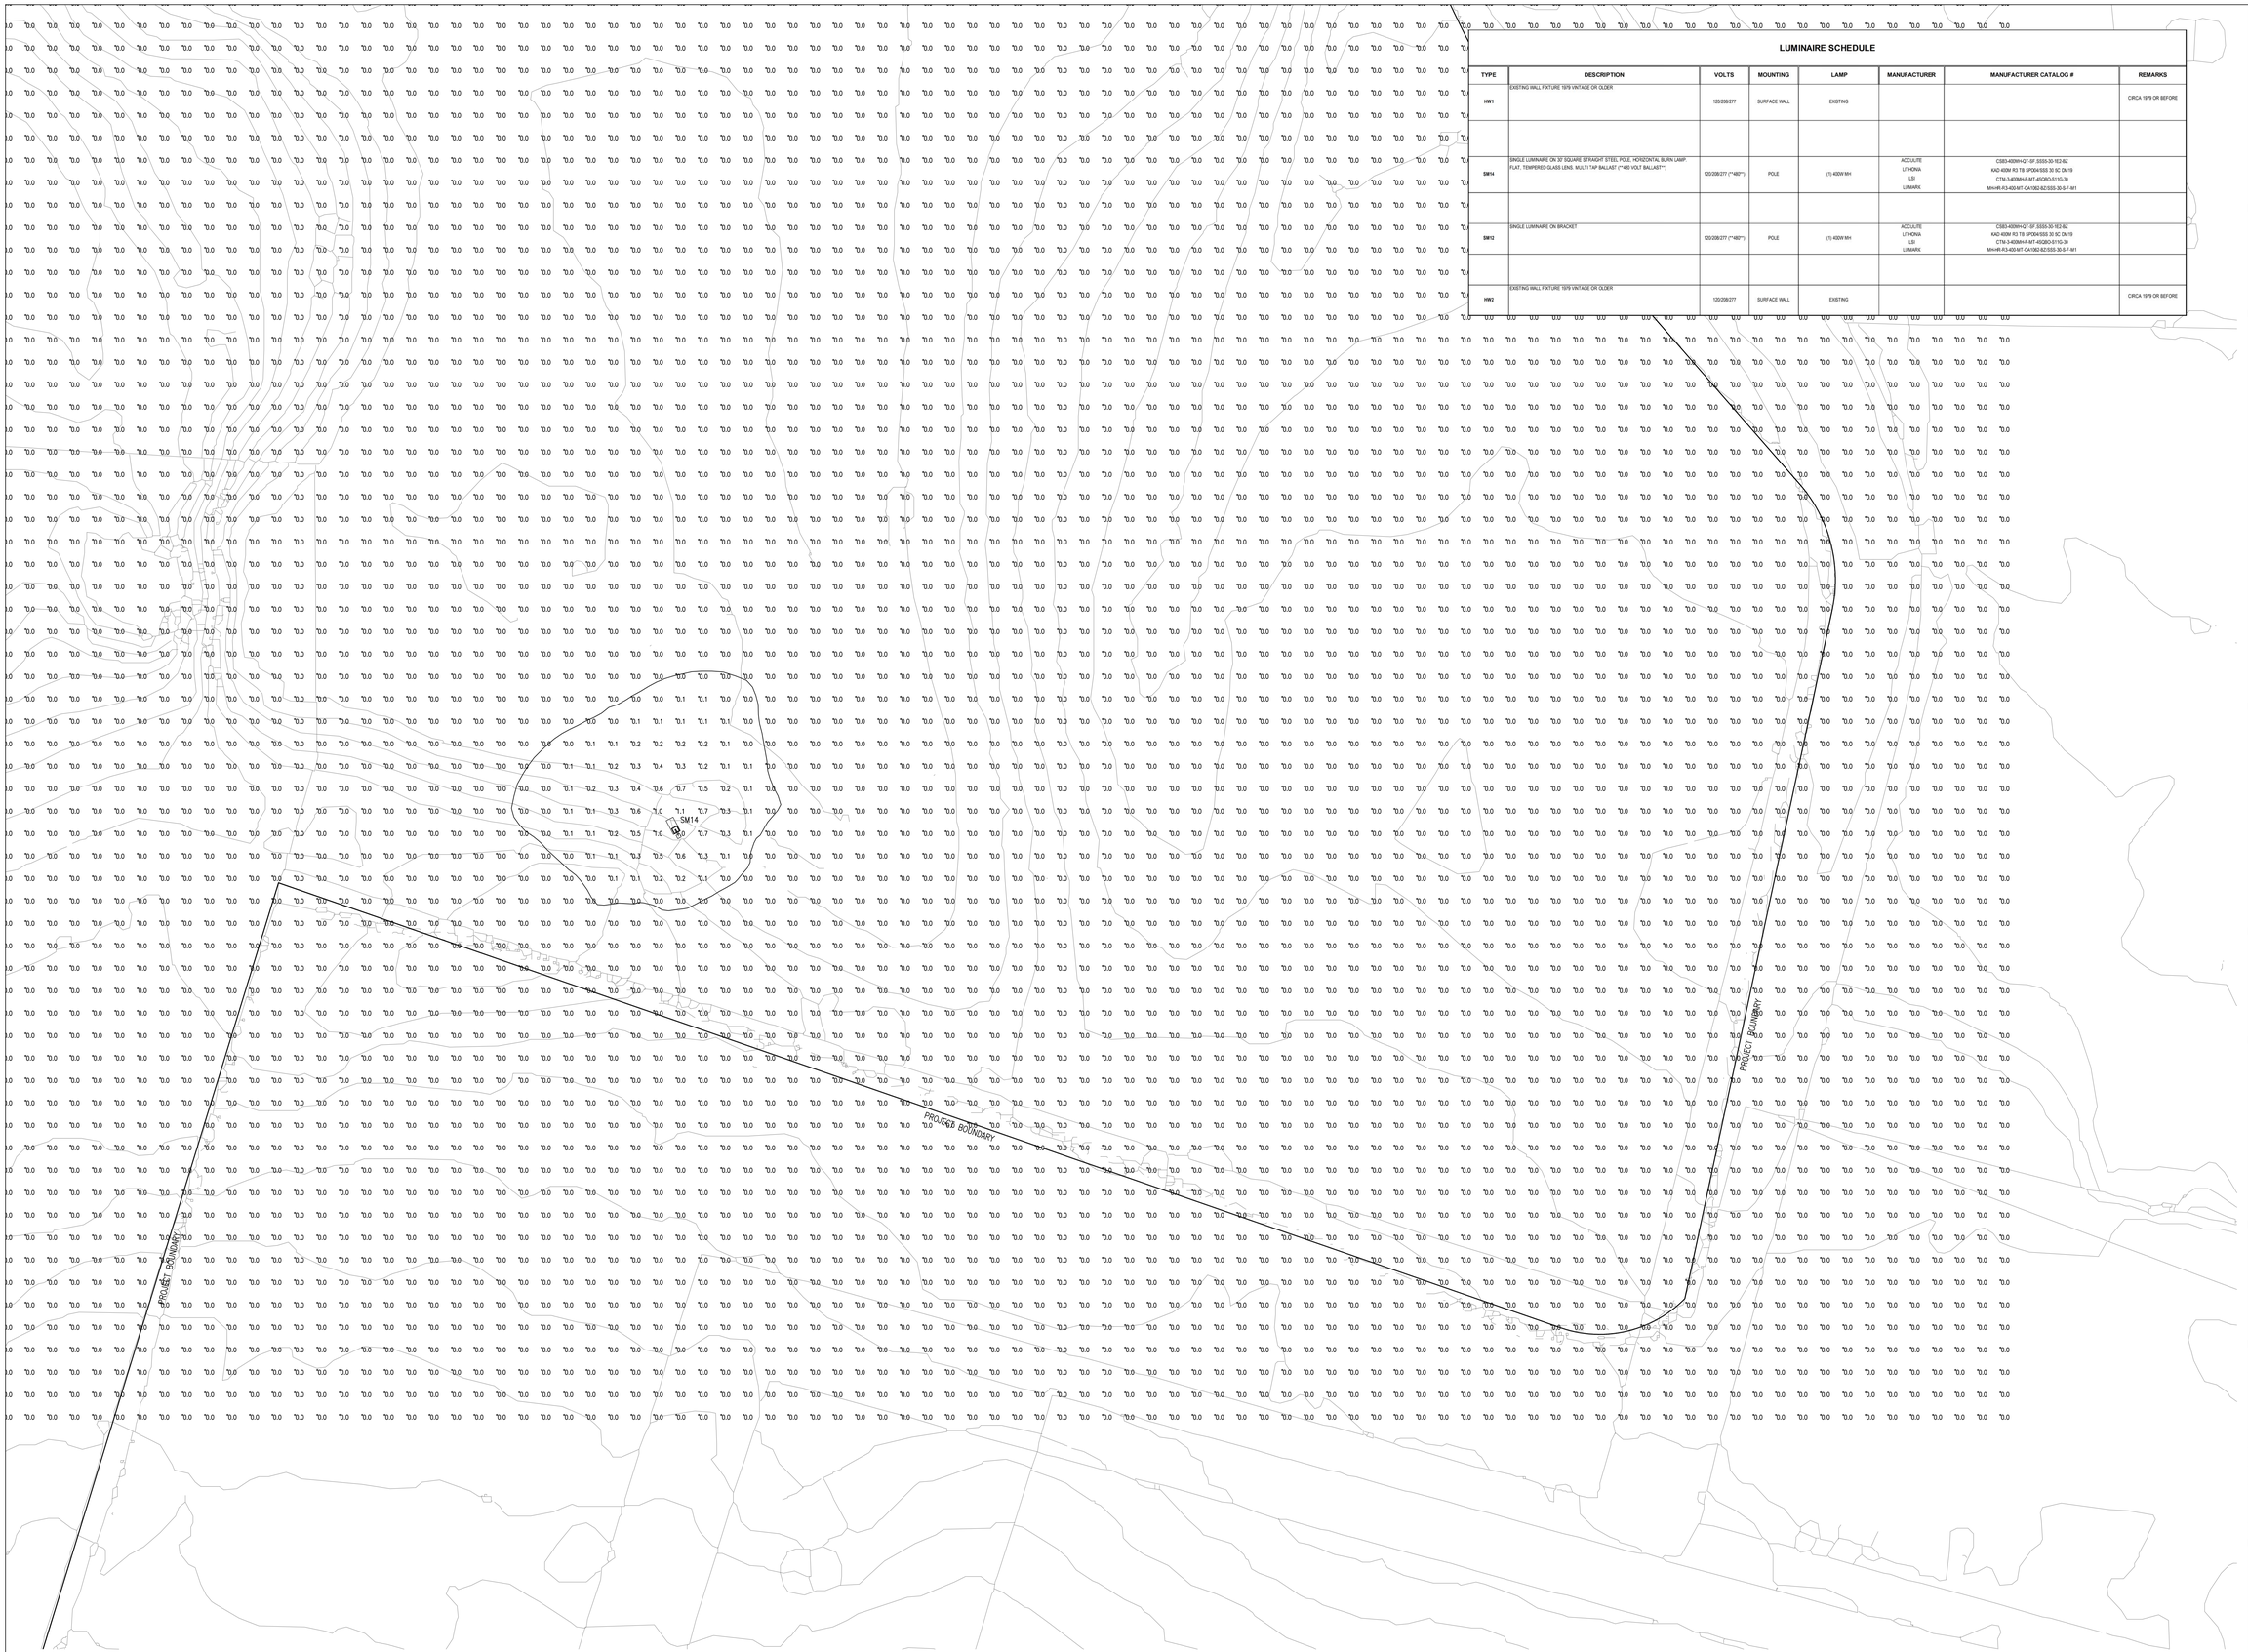

1 PROPOSED SITE LIGHTING PLAN
SCALE: 1" = 40'-0"

LUMINAIRE SCHEDULE

TYPE	DESCRIPTION	VOLTS	MOUNTING	LAMP	MANUFACTURER	MANUFACTURER CATALOG #	REMARKS
HW1	EXISTING WALL FIXTURE 1979 VINTAGE OR OLDER	120/208/277	SURFACE WALL	EXISTING			CRCA 1979 OR BEFORE
SM14	SINGLE LUMINAIRE ON 30' SQUARE STRAIGHT STEEL POLE, HORIZONTAL BURN LAMP. FLAT, TEMPERED GLASS LENS. MULTI TAP BALLAST (**480 VOLT BALLAST**)	120/208/277 (**480**)	POLE	(1) 400W MH	ACCULITE LITHONIA LSI LUMARK	CSS3-400MH-QT-SF.SSSS-30-1E2-BZ KAD 400M R3 T8 SPD04/SSS 30 3C DM19 CTM-3-400MH-MT-4SQBCD-S1/0.30 MH-HR-R3-400-MT-OA1082-BZ/SSS-30-S-F-M1	
SM12	SINGLE LUMINAIRE ON BRACKET	120/208/277 (**480**)	POLE	(1) 400W MH	ACCULITE LITHONIA LSI LUMARK	CSS3-400MH-QT-SF.SSSS-30-1E2-BZ KAD 400M R3 T8 SPD04/SSS 30 3C DM19 CTM-3-400MH-MT-4SQBCD-S1/0.30 MH-HR-R3-400-MT-OA1082-BZ/SSS-30-S-F-M1	
HW2	EXISTING WALL FIXTURE 1979 VINTAGE OR OLDER	120/208/277	SURFACE WALL	EXISTING			CRCA 1979 OR BEFORE

PARSONS
Electrical | Technologies | Technical Services
Reinventing Possible

8000 Maryland Ave Suite 120
Phone (803) 878-8000
Fax (803) 878-9260
www.parsonscorp.com

Project

GREAT PLAINS SAND

Engineering Stamp

Project Info

Project:	C11XXXXX
Date:	03/08/2012
Project Manger:	T.HAWKINS
Project Lead:	K.HAIBY
Designer:	C.ERA

Key Plan

Sheet Reference Scale

0 1

BAR IS 1" ON ORIGINAL DRAWING.
IF NOT 1" ON THIS DRAWING
ADJUST SCALE ACCORDINGLY.

Revisions

#	Description	Date

Sheet Name

PROPOSED SITE
LIGHTING PLAN

Sheet Number

E100.2