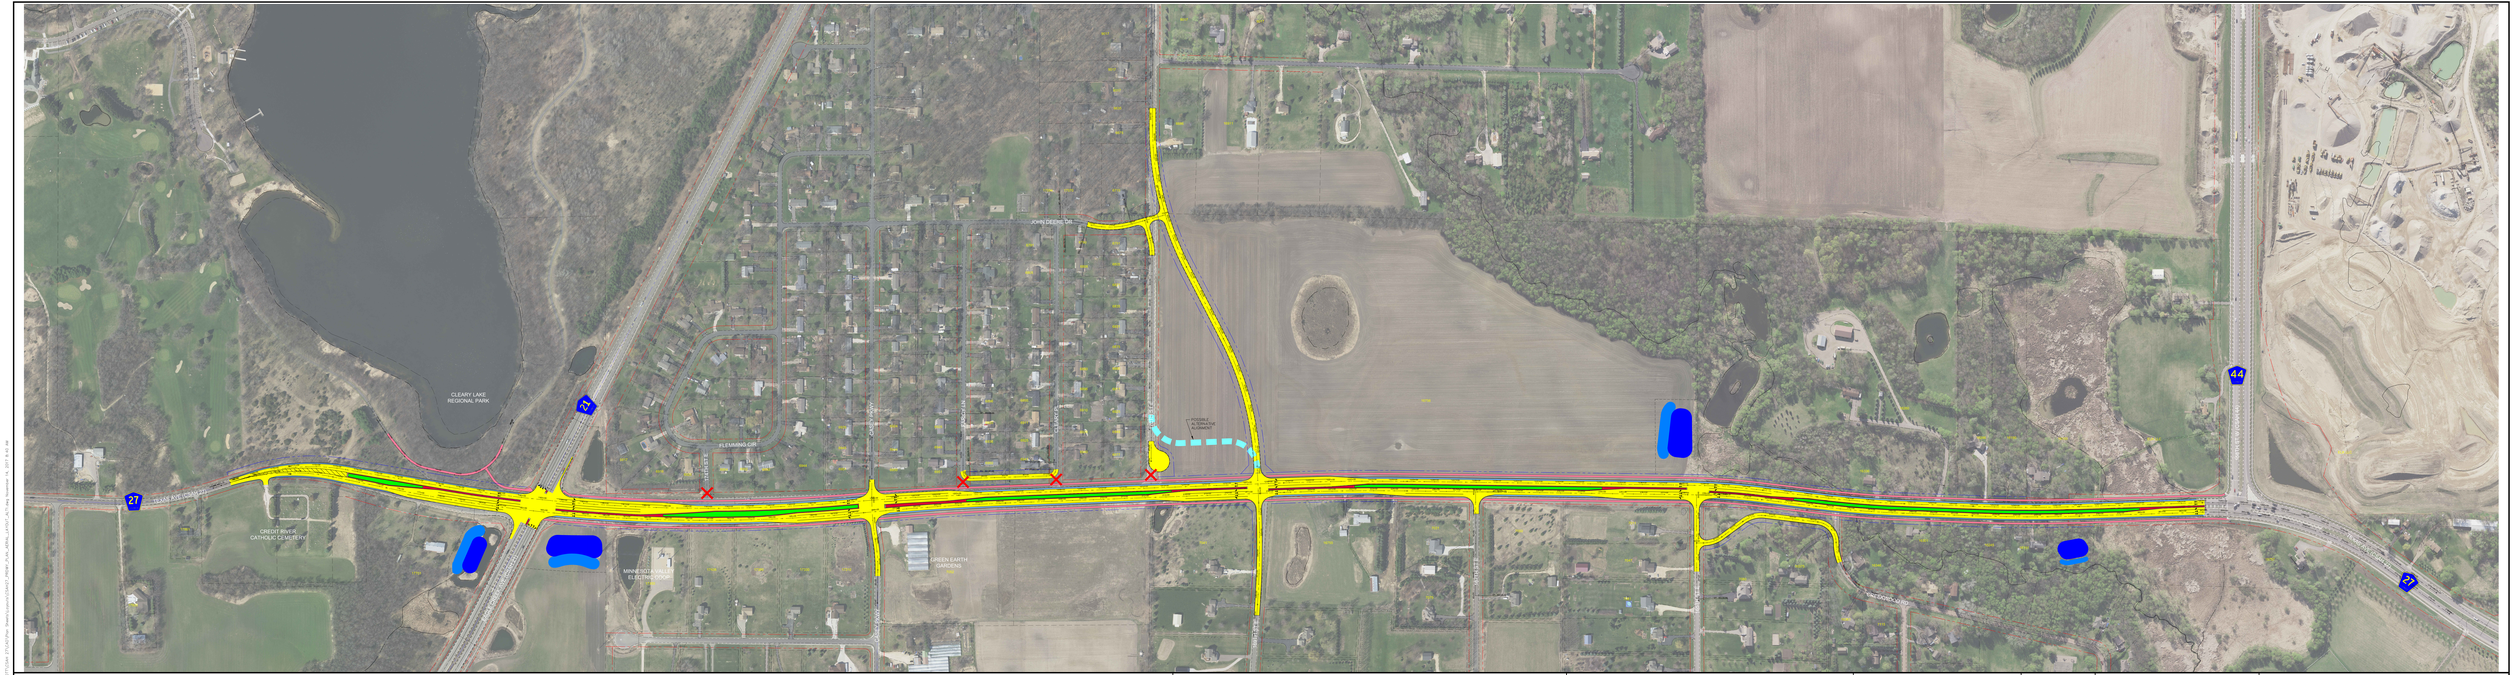

LEGEND

- PROPOSED HIGHWAY PAVED
- SHOULDER
- PAVED CONCRETE MEDIAN
- PAVED GRASS MEDIAN
- WALKS, TRAILS
- STORM WATER PONDING
- STORM WATER INFILTRATION
- EXISTING RIGHT OF WAY
- PROPOSED RIGHT OF WAY
- ROADWAY CLOSURE

PRELIMINARY

Kimley»Horn
© 2017 KIMLEY-HORN AND ASSOCIATES, INC.
10601 Yellow Circle Drive, Suite 100
Minnetonka, Minnesota 55343
PH: (612) 851-5900 FAX: (612) 851-5901
www.kimley-horn.com

Scott County

27 CSAH

CSAH 27 EXPANSION
FROM EAGLE CREEK AVE (CSAH 21) TO 158TH ST W (CSAH 44)
PROPOSED ROADWAY LAYOUT
NOVEMBER 2017