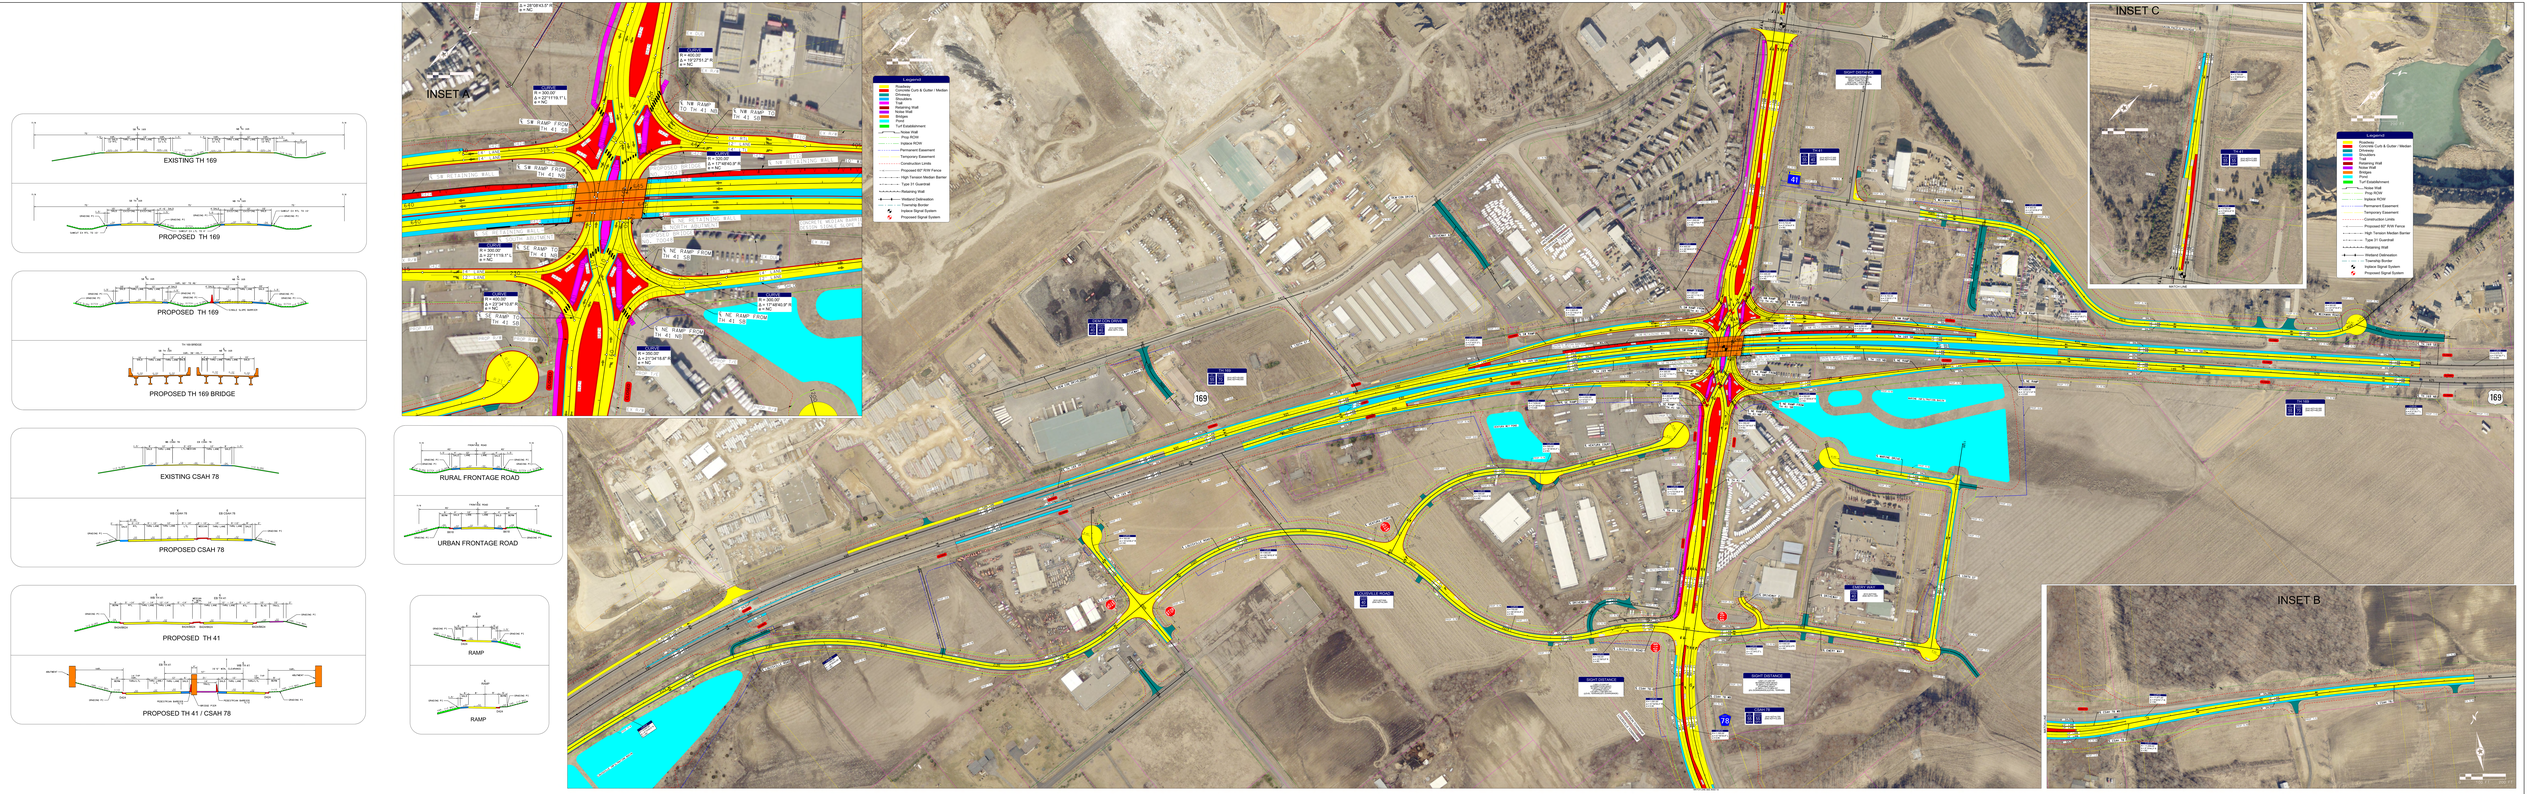

EXISTING TH 169
PROPOSED TH 169
PROPOSED TH 169
PROPOSED TH 169 BRIDGE
EXISTING CSAH 78
PROPOSED CSAH 78
PROPOSED TH 41
PROPOSED TH 41 / CSAH 78
RURAL FRONTAGE ROAD
URBAN FRONTAGE ROAD
RAMP
RAMP
INSET A
INSET B
INSET C
Legend
Roadway
Concrete Curb & Gutter / Median
Shoulders
Shoulders
Tree
Retaining Wall
Noise Wall
Bridge
Pond
Turf Establishment
Noise Wall
Pop ROW
Inglass ROW
Permanent Easement
Temporary Easement
Construction Limits
Proposed 60" RW Fence
High Tension Median Barrier
Type 31 Guardrail
Retaining Wall
Wetland Delineation
Township Border
Inglass Signal System
Proposed Signal System
169
41
78