CSAH 42 - Project Layout
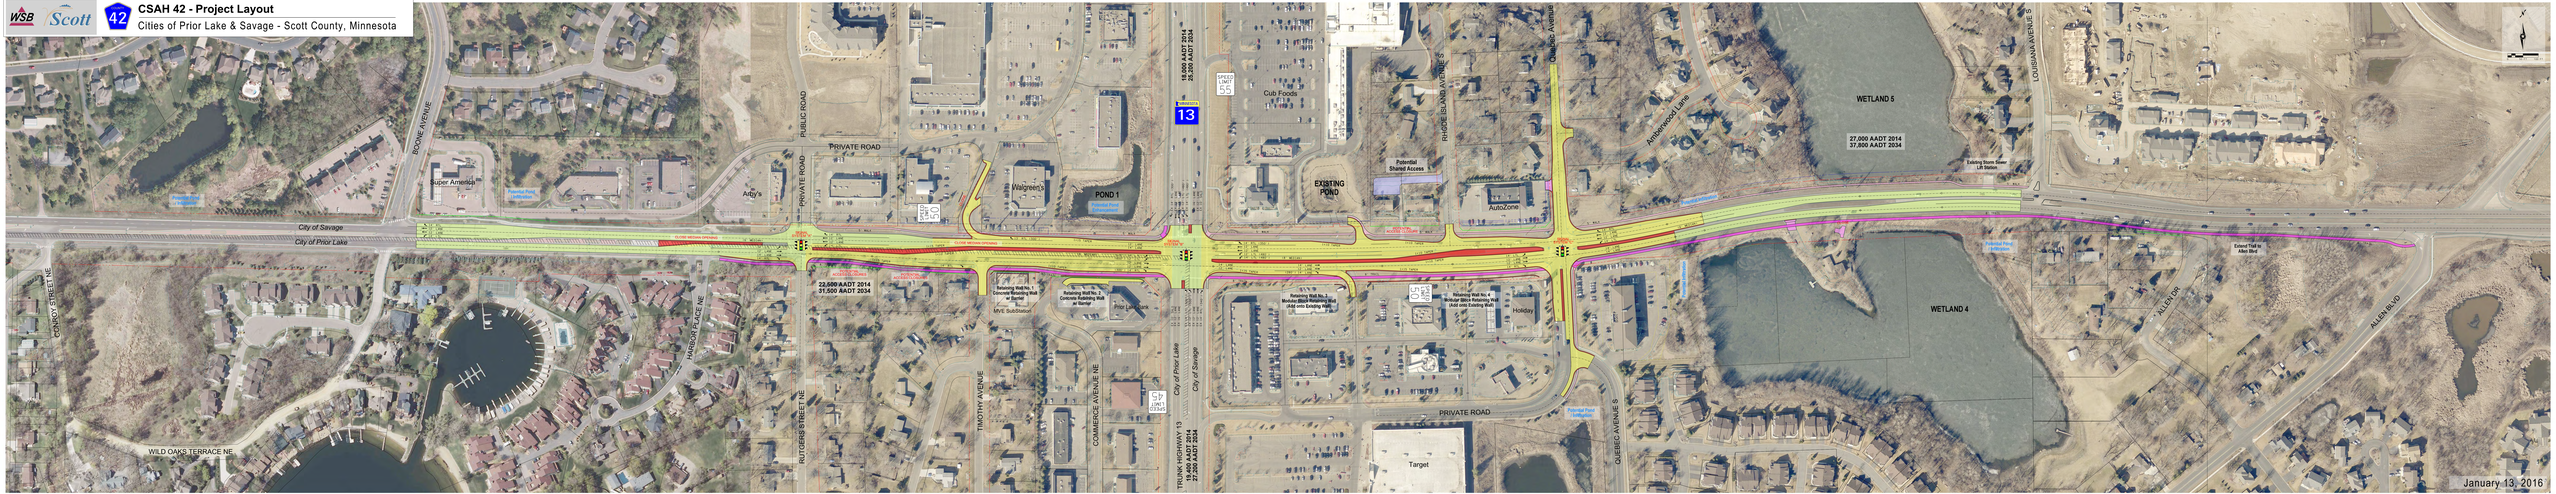
Cities of Prior Lake & Savage - Scott County, Minnesota