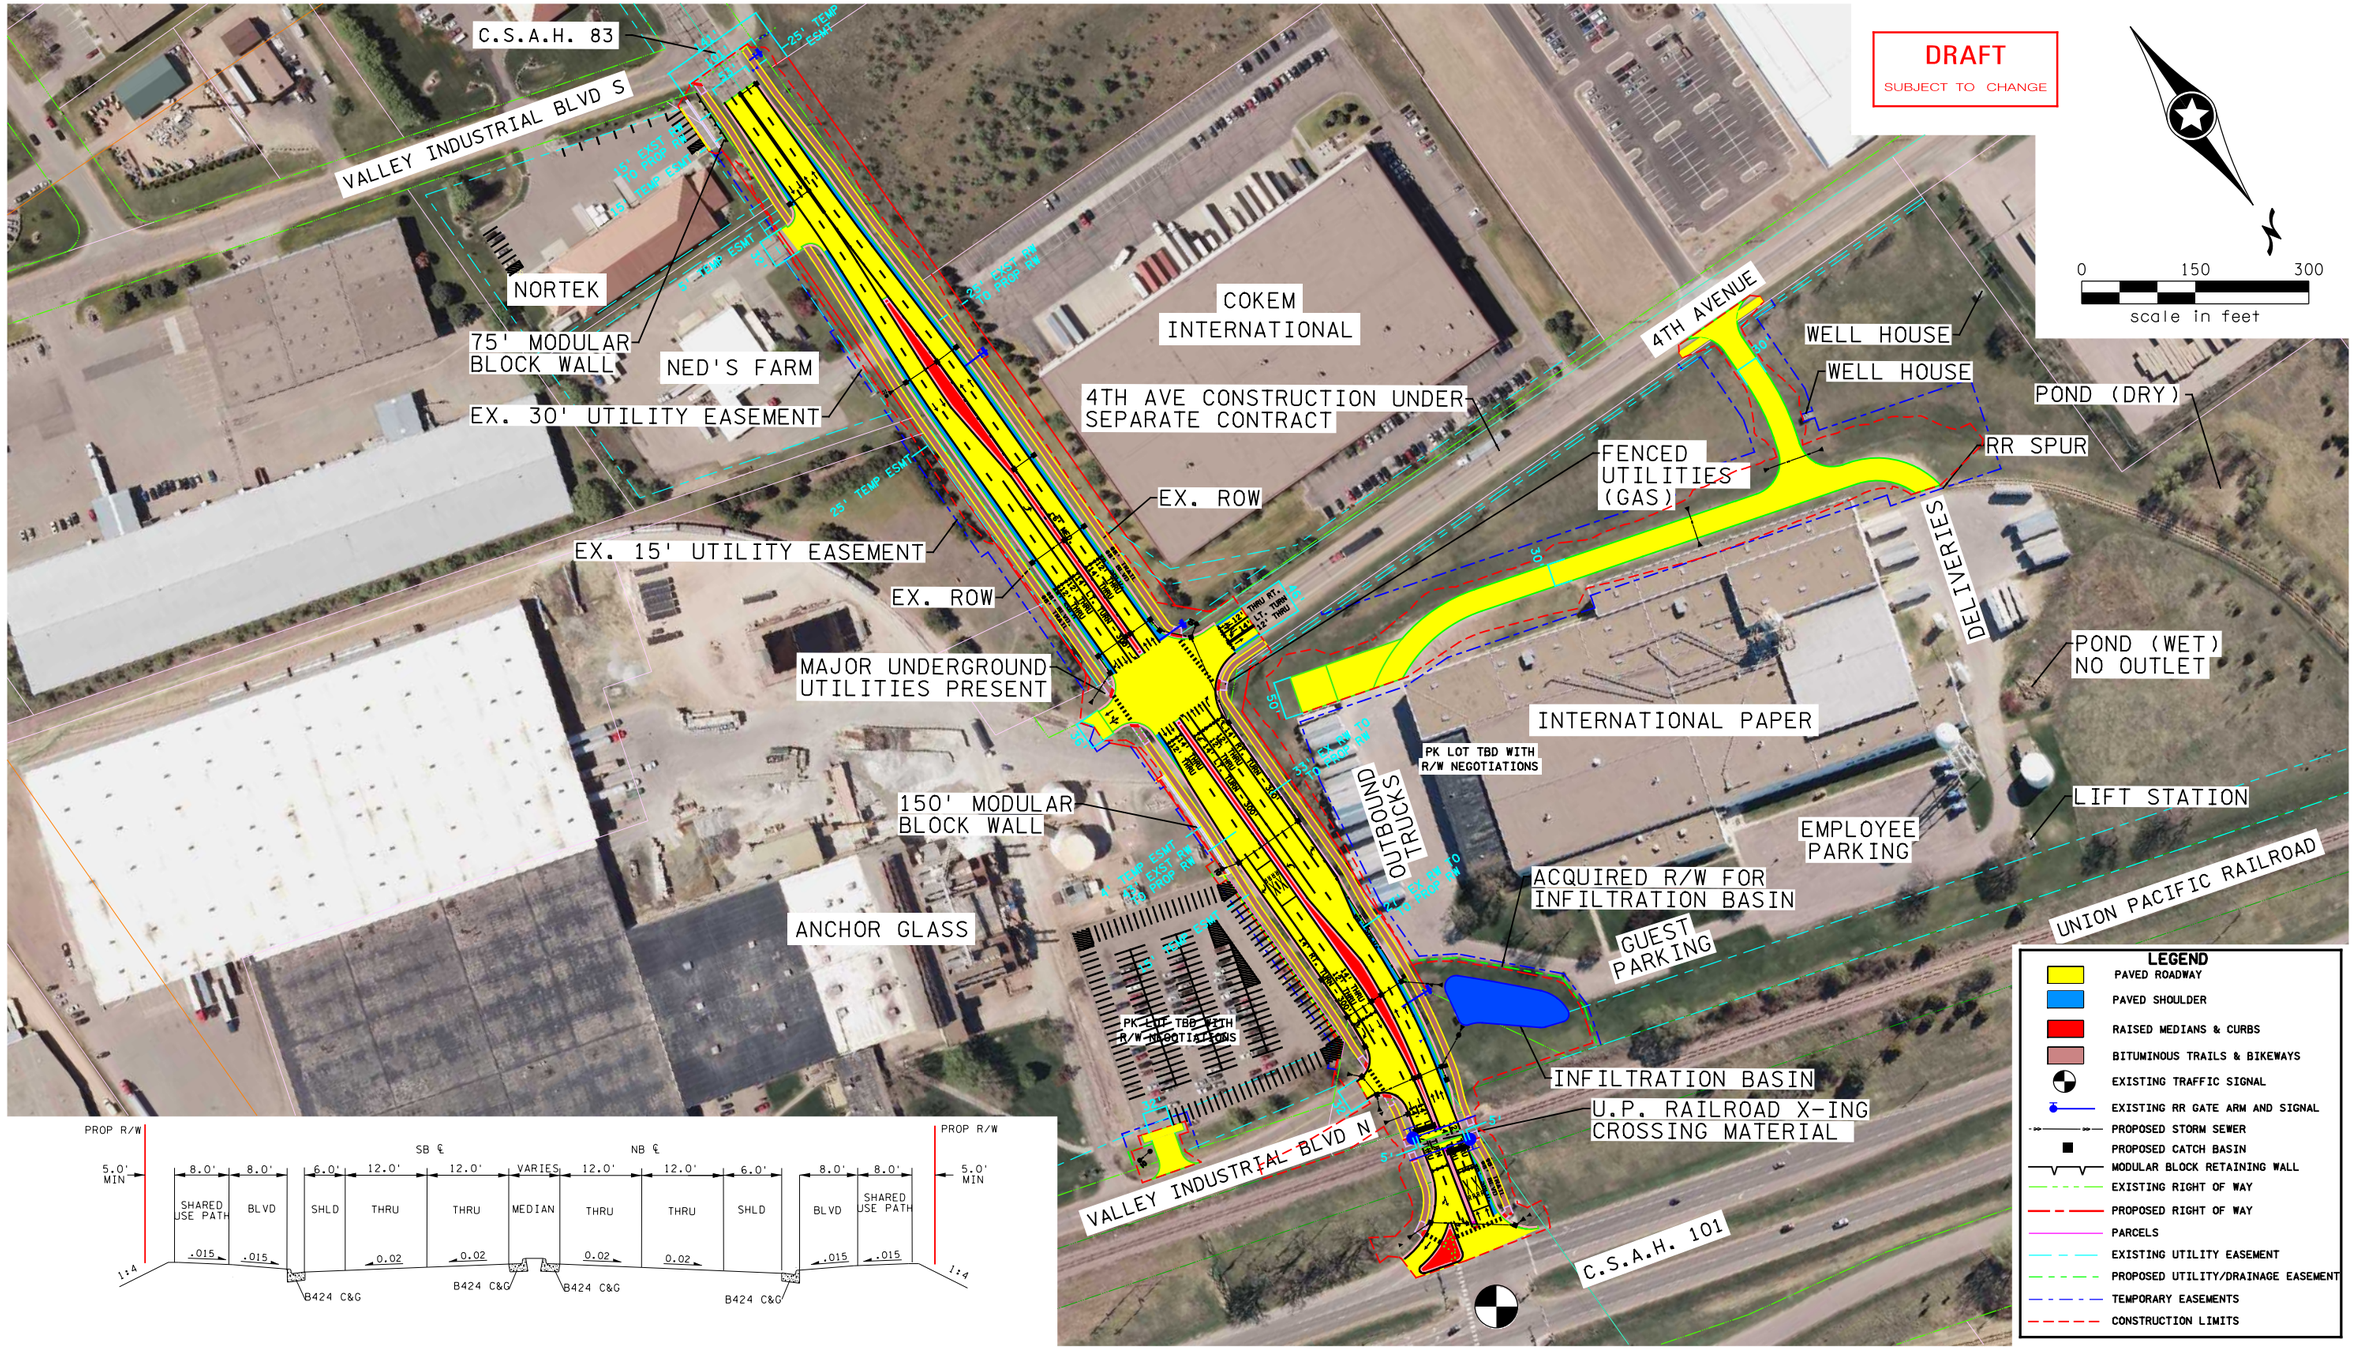

H:\Projects\09000\9026\CAD_BIM\Graphics\9026_gr01_Base Option LARGE.dgn

SRF Consulting Group, Inc.

Job #9026
2/21/2017

C.S.A.H. 83 & 4th Avenue Improvements

Graphic Concepts
Shakopee, MN

Figure 1