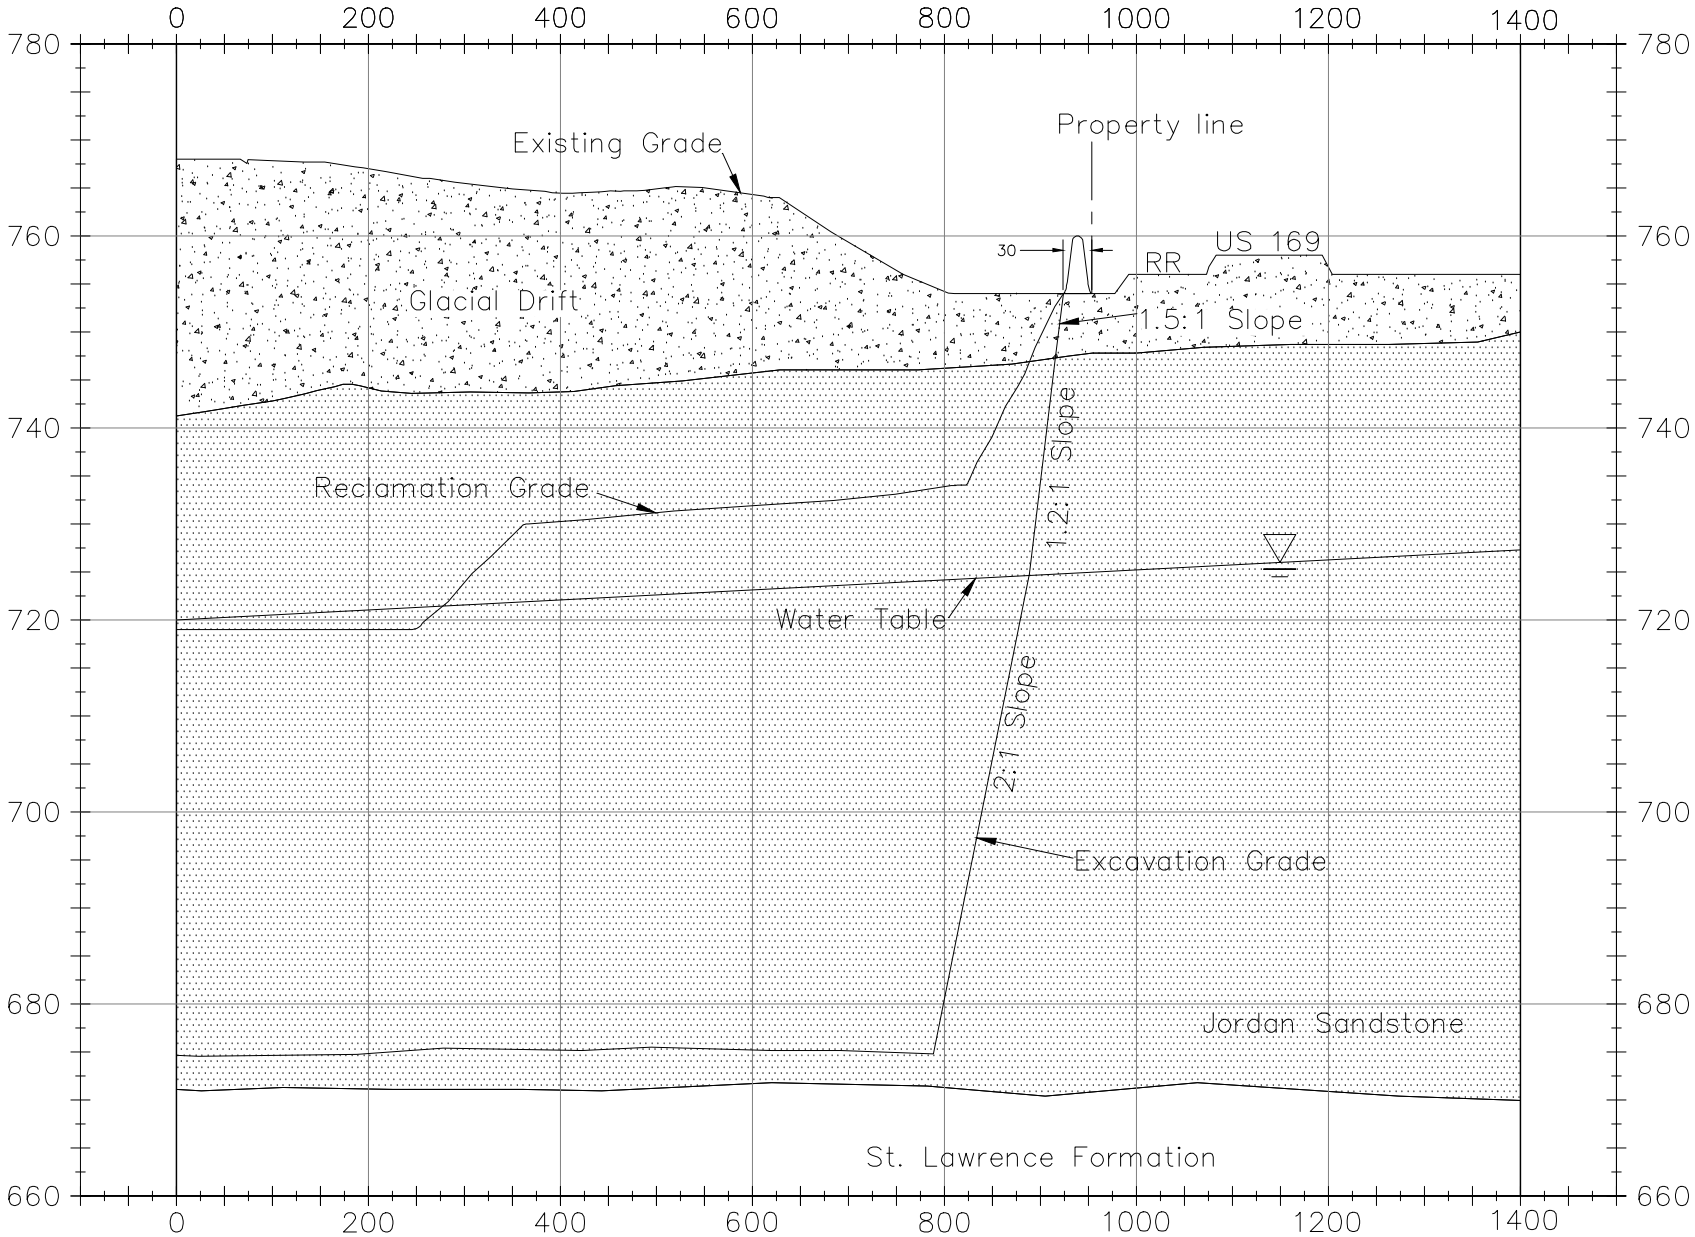

Typical Section
Figure 6