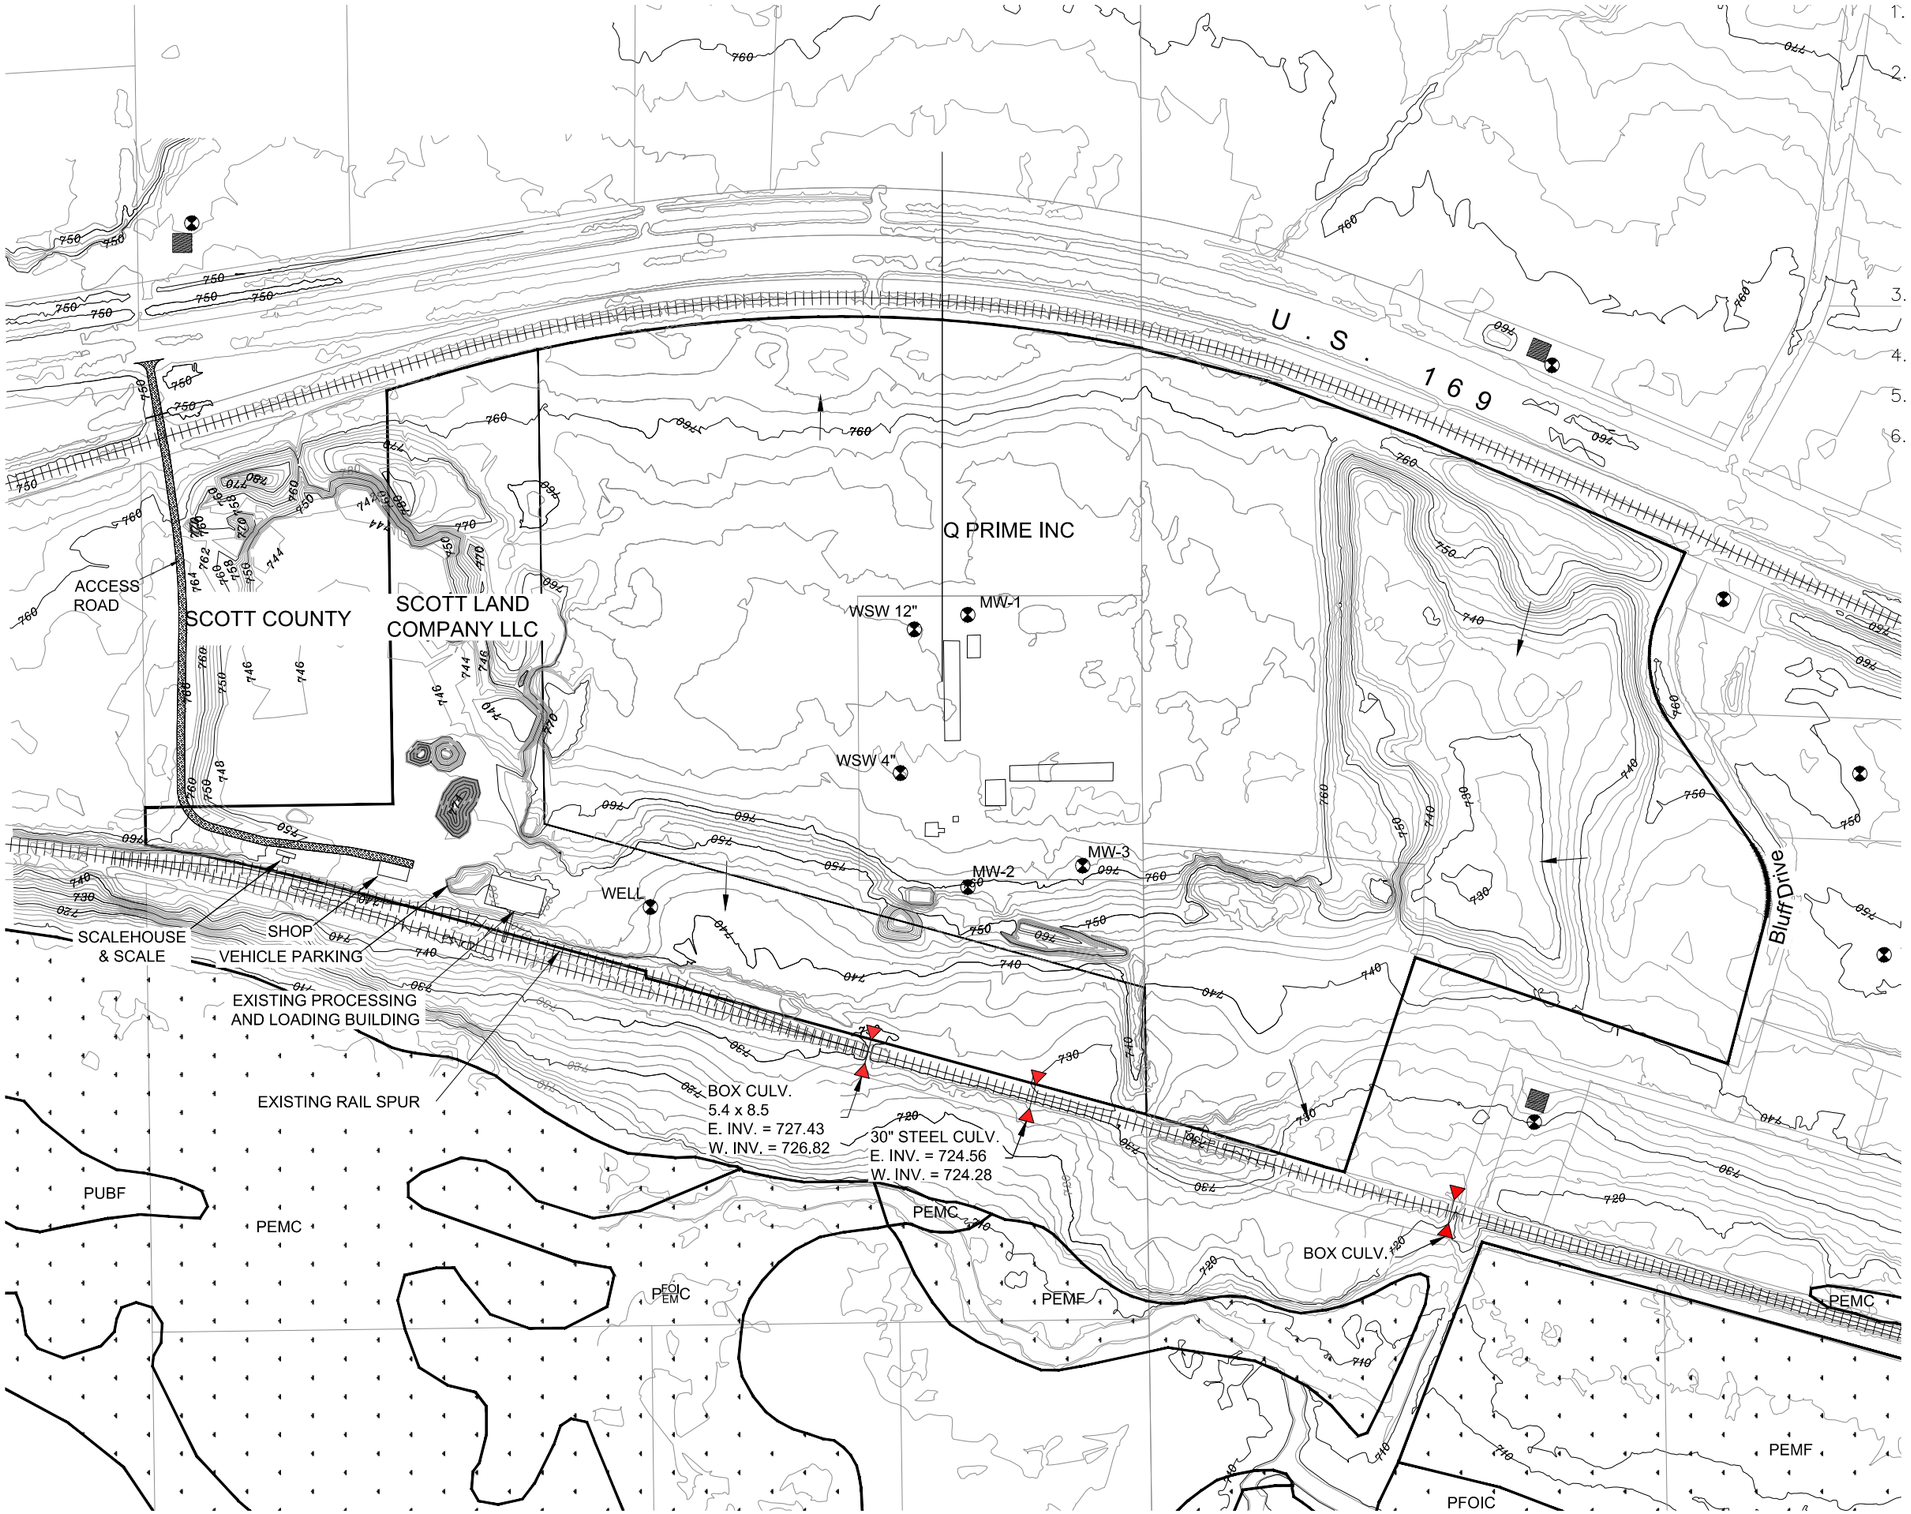

1. Boundary from Scott County GIS
2. Topography from a survey by Bolton and Menk, Inc. dated 9–11–08, for the active portion of the mining site on Scott County and Scott Land Company LLC parcels. Remainder of topography is from aerial methods from Scott County GIS, 2003 Topography.
3. Wetland data from NWI Map Jordan East, MN Quad
4. Existing Drainage Pattern
5. Existing Well
6. Existing Residence

Sunde Engineering, PLLC.
CONSULTING CIVIL ENGINEERS
10830 NESBITT AVENUE SOUTH
BLOOMINGTON, MINNESOTA 55437
(952) 881-3344 TELEPHONE
(952) 881-1913 FAX
www.sundecivil.com

PROGRESSIVE RAIL, INC.
EAW

SCOTT COUNTY, MINNESOTA

DATE	REVISION

I HEREBY CERTIFY THAT THIS PLAN, SPECIFICATION, OR REPORT WAS PREPARED BY ME OR UNDER MY DIRECT SUPERVISION AND THAT I AM A DULY LICENSED PROFESSIONAL ENGINEER UNDER THE LAWS OF THE STATE OF MINNESOTA.

Kirsten Pauly

Kirsten Pauly

DATE: 8/1/11 REG. NO.: 21842

INFORMATION:

PROJECT NO.: 10-686

DRAWN BY: LT

CHECKED BY: KP

APPROVED BY: KP

SCALE: Graphic

DATE:

DESCRIPTION:

EXISTING CONDITIONS

SHEET NO:

MAP A

of

#08–652 T.115 , R.23 , S.33 LT DRAWING: \\Kirstenspc\dwgs\Great Plains Sands\EAW\8–11 eaw draft\Map A–Existing Conditions.dwg LAYOUT: Existing Conditions–Map A