EXISTING TH 169

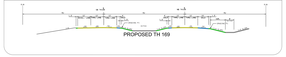

PROPOSED TH 169

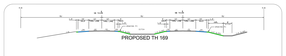

PROPOSED TH 169

PROPOSED TH 169 AT TH 169 OVERPASS

PROPOSED ACCELERATION/ RIGHT TURN LANE -TH 169

PROPOSED OVERPASS BRIDGE OVER TH 169

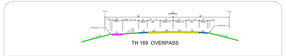

TH 169 OVERPASS

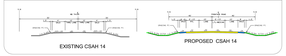

EXISTING CSAH 14

PROPOSED CSAH 14

PROPOSED FRONTAGE ROADS
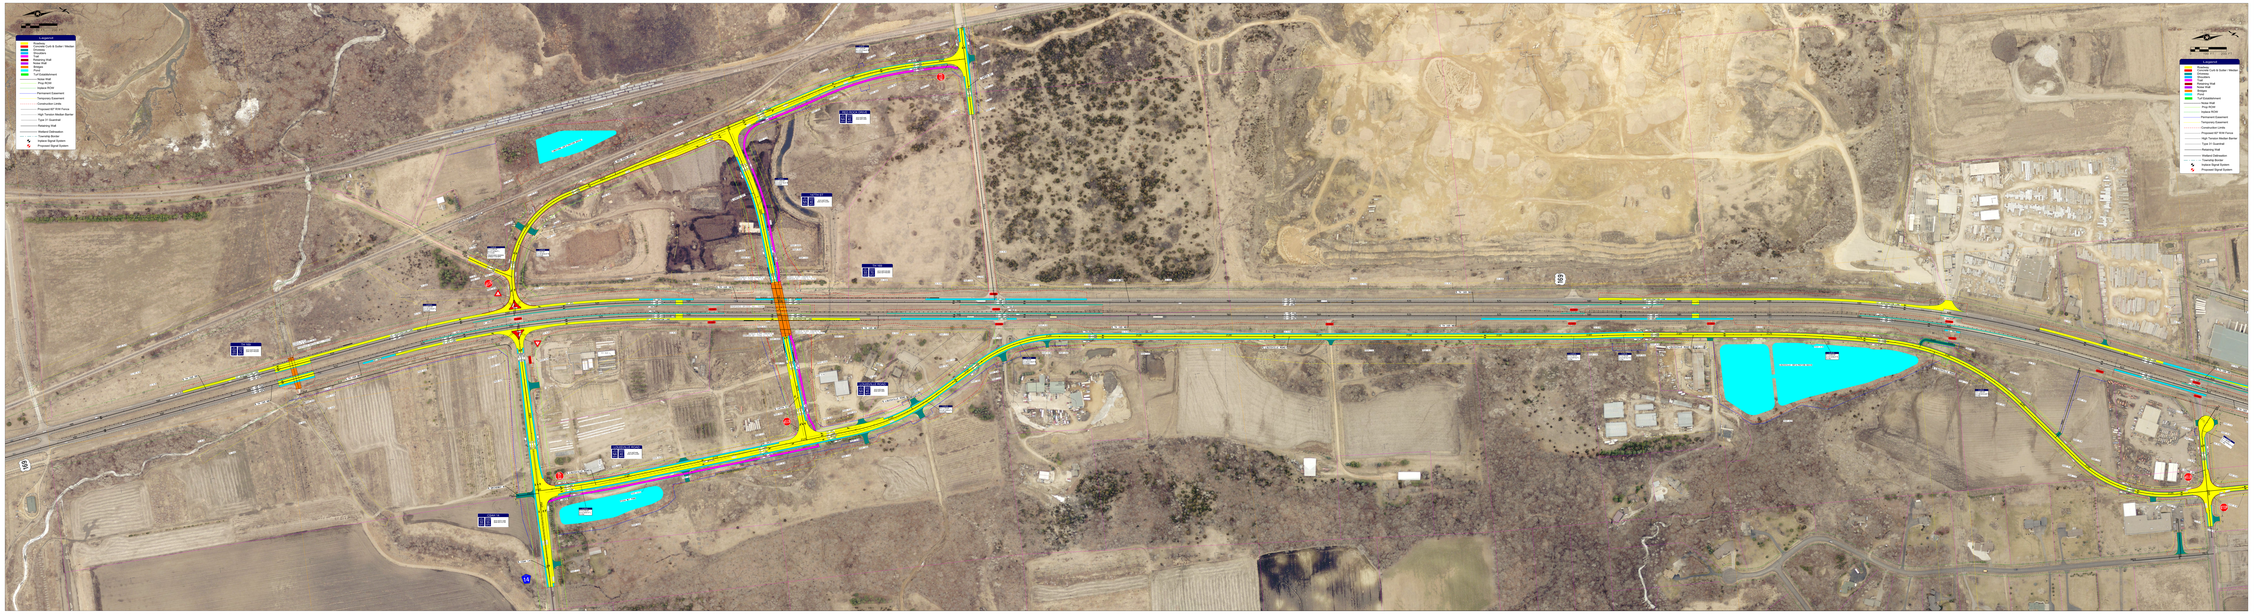
PROPOSED FRONTAGE ROAD